IREDELL COUNTY HEALTH DEPARTMENT


ENVIRONMENTAL HEALTH DIVISION

PAGE 2: *SITE PLAN WORKSHEET*

SEE THE "SAMPLE SITE PLAN" BELOW. *INCOMPLETE SITE PLANS WILL BE RETURNED TO YOU FOR COMPLETION AND MAY RESULT IN A DELAY IN THE ISSUANCE OF YOUR SEPTIC SYSTEM PERMIT!!!*

Place an (X) beside each item as you complete the site plan:

- (X) Property Line measurements are clearly identified
- (X) All proposed structures are indicated
- (X) Front and side setbacks from property line
- (X) Preferred driveway location and well location
- EXISTING -> ( ) Area you prefer your septic system to be placed
- ( ) North arrow, or other sufficient indicator of direction

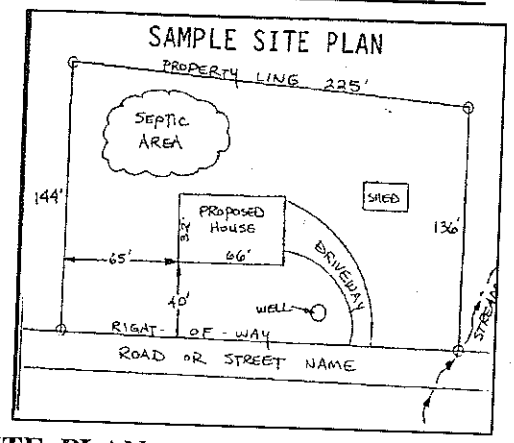


Circle N/A on the following if appropriate:

Location of septic systems and wells within 100' of your property — N/A
Location of easements and rights of ways on your property — N/A
Location of any designated wetlands on the property — N/A

USE THIS SPACE TO DRAW YOUR SITE PLAN

Show: proposed house or business footprint, wells, water lines, patios, pools and decks, and any other item that will occupy space on the site

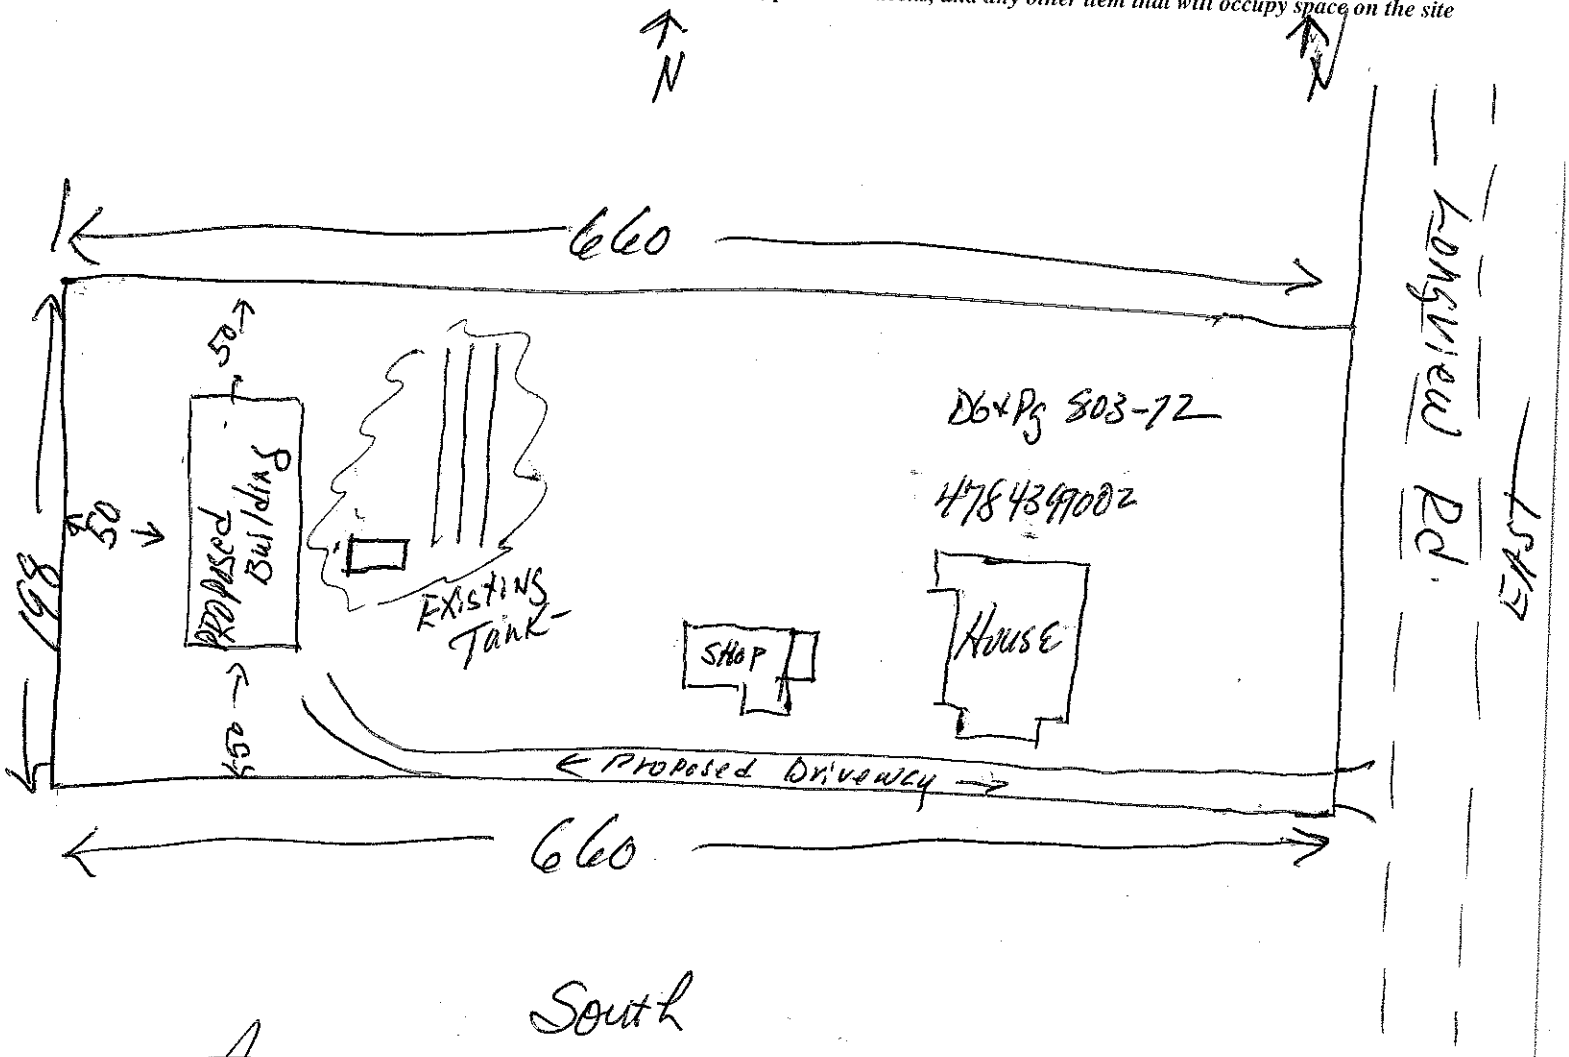


Signature: _____

Property owner or owner's legal representative signature (SIGNATURE REQUIRED)

5/13/2014

DATE

NOT FOR CONSTRUCTION

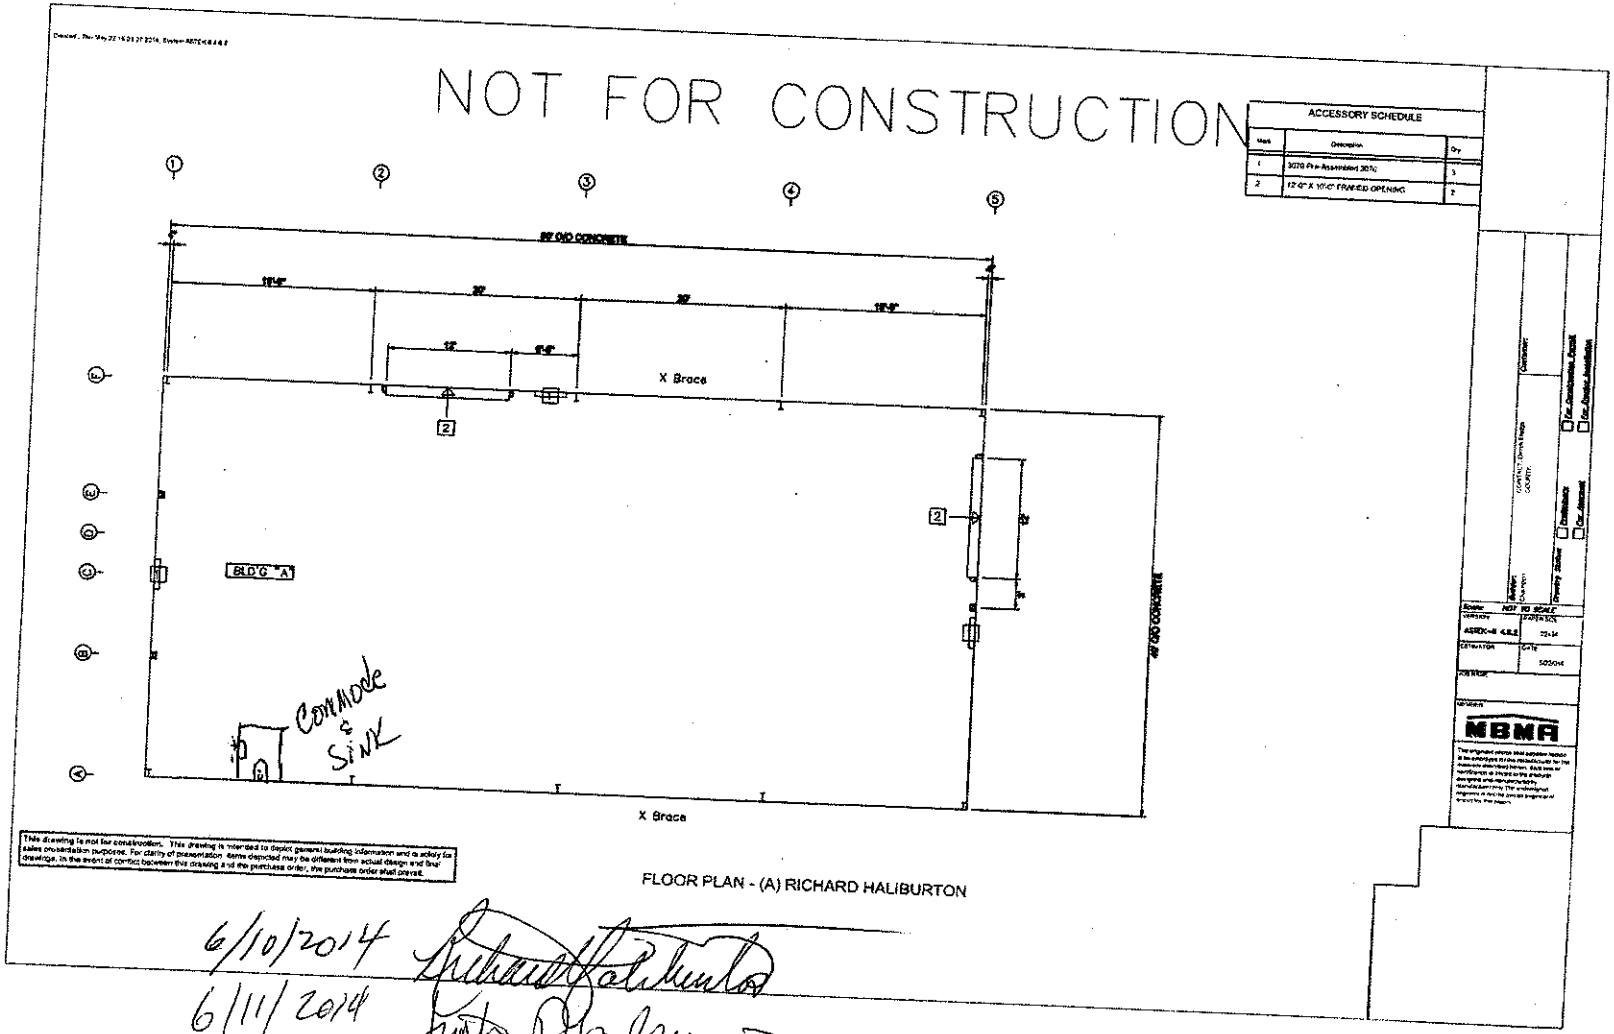

ACCESSORY SCHEDULE

Mark	Description	Qty
1	3070 Pre-Assembled 3070	3
2	12'-0" X 10'-0" FRAMED OPENING	2

This drawing is not for construction. This drawing is intended to depict general building information and is solely for sales consideration purpose. For clarity of presentation some depicted may be different from actual design and final drawings. In the event of conflict between this drawing and the purchase order, the purchase order shall prevail.

FLOOR PLAN - (A) RICHARD HALIBURTON

6/10/2014 Richard Haliburton

6/11/2014 Justin Henderson