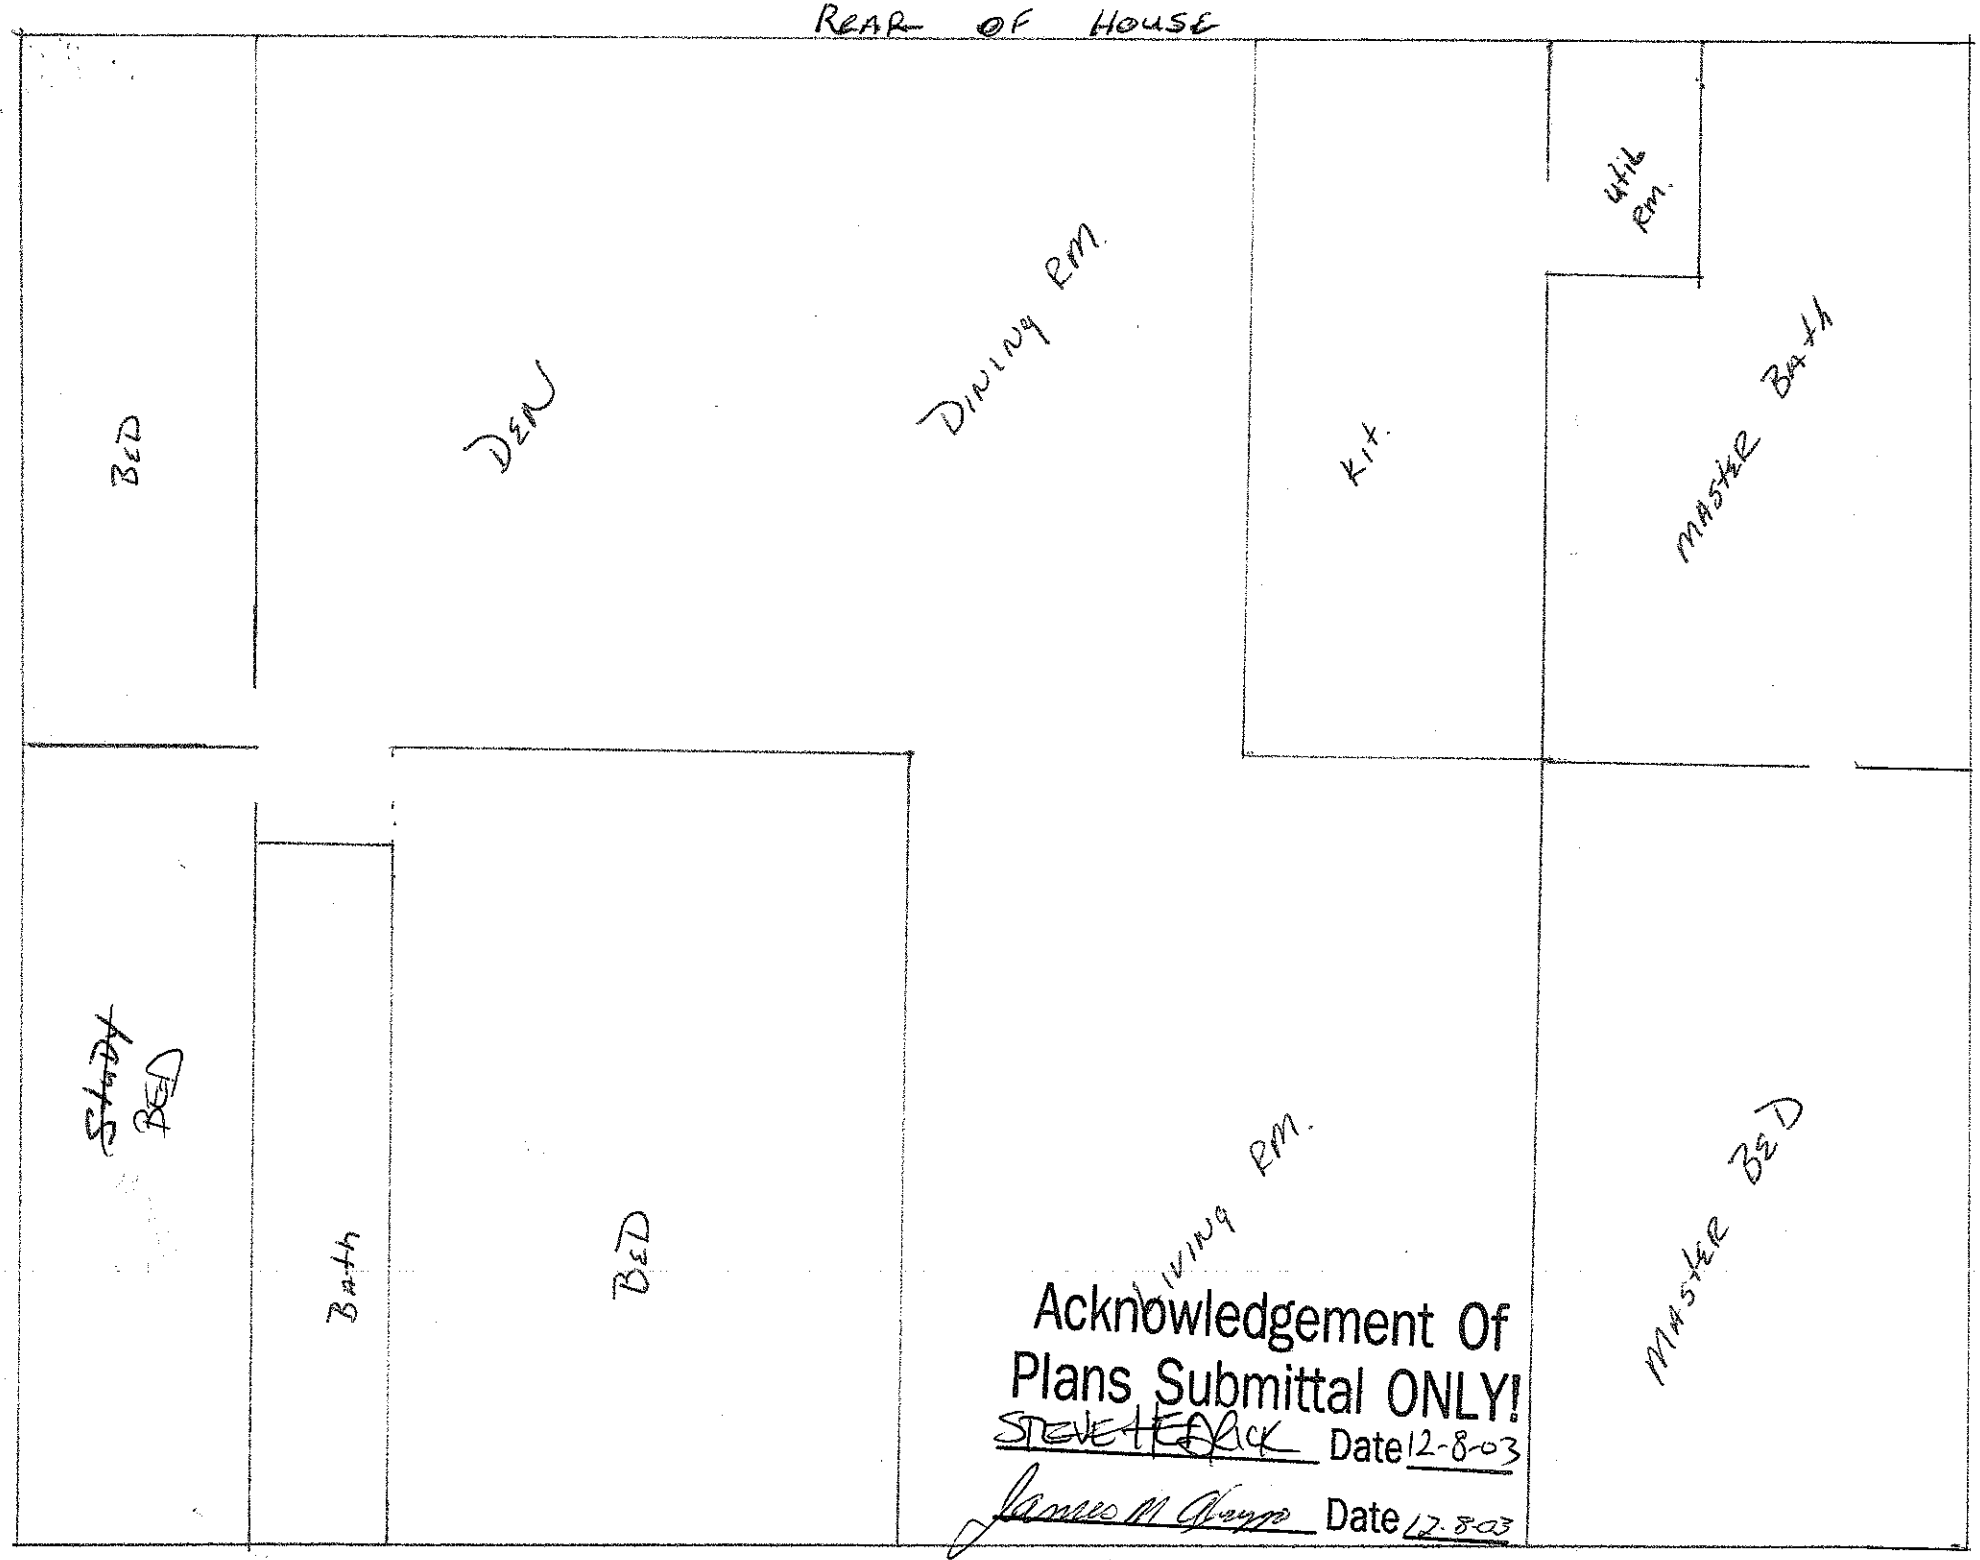

REAR OF HOUSE
BED
DEN
DINING RM.
KIT.
WH RM.
MASTER BATH
STUDY
BED
BATH
BED
LIVING RM.
MASTER BED
Acknowledgement Of
Plans Submittal ONLY!
STEVE HEDRICK Date 12-8-03
James M Knapp Date 12-8-03
FRONT OF HOUSE