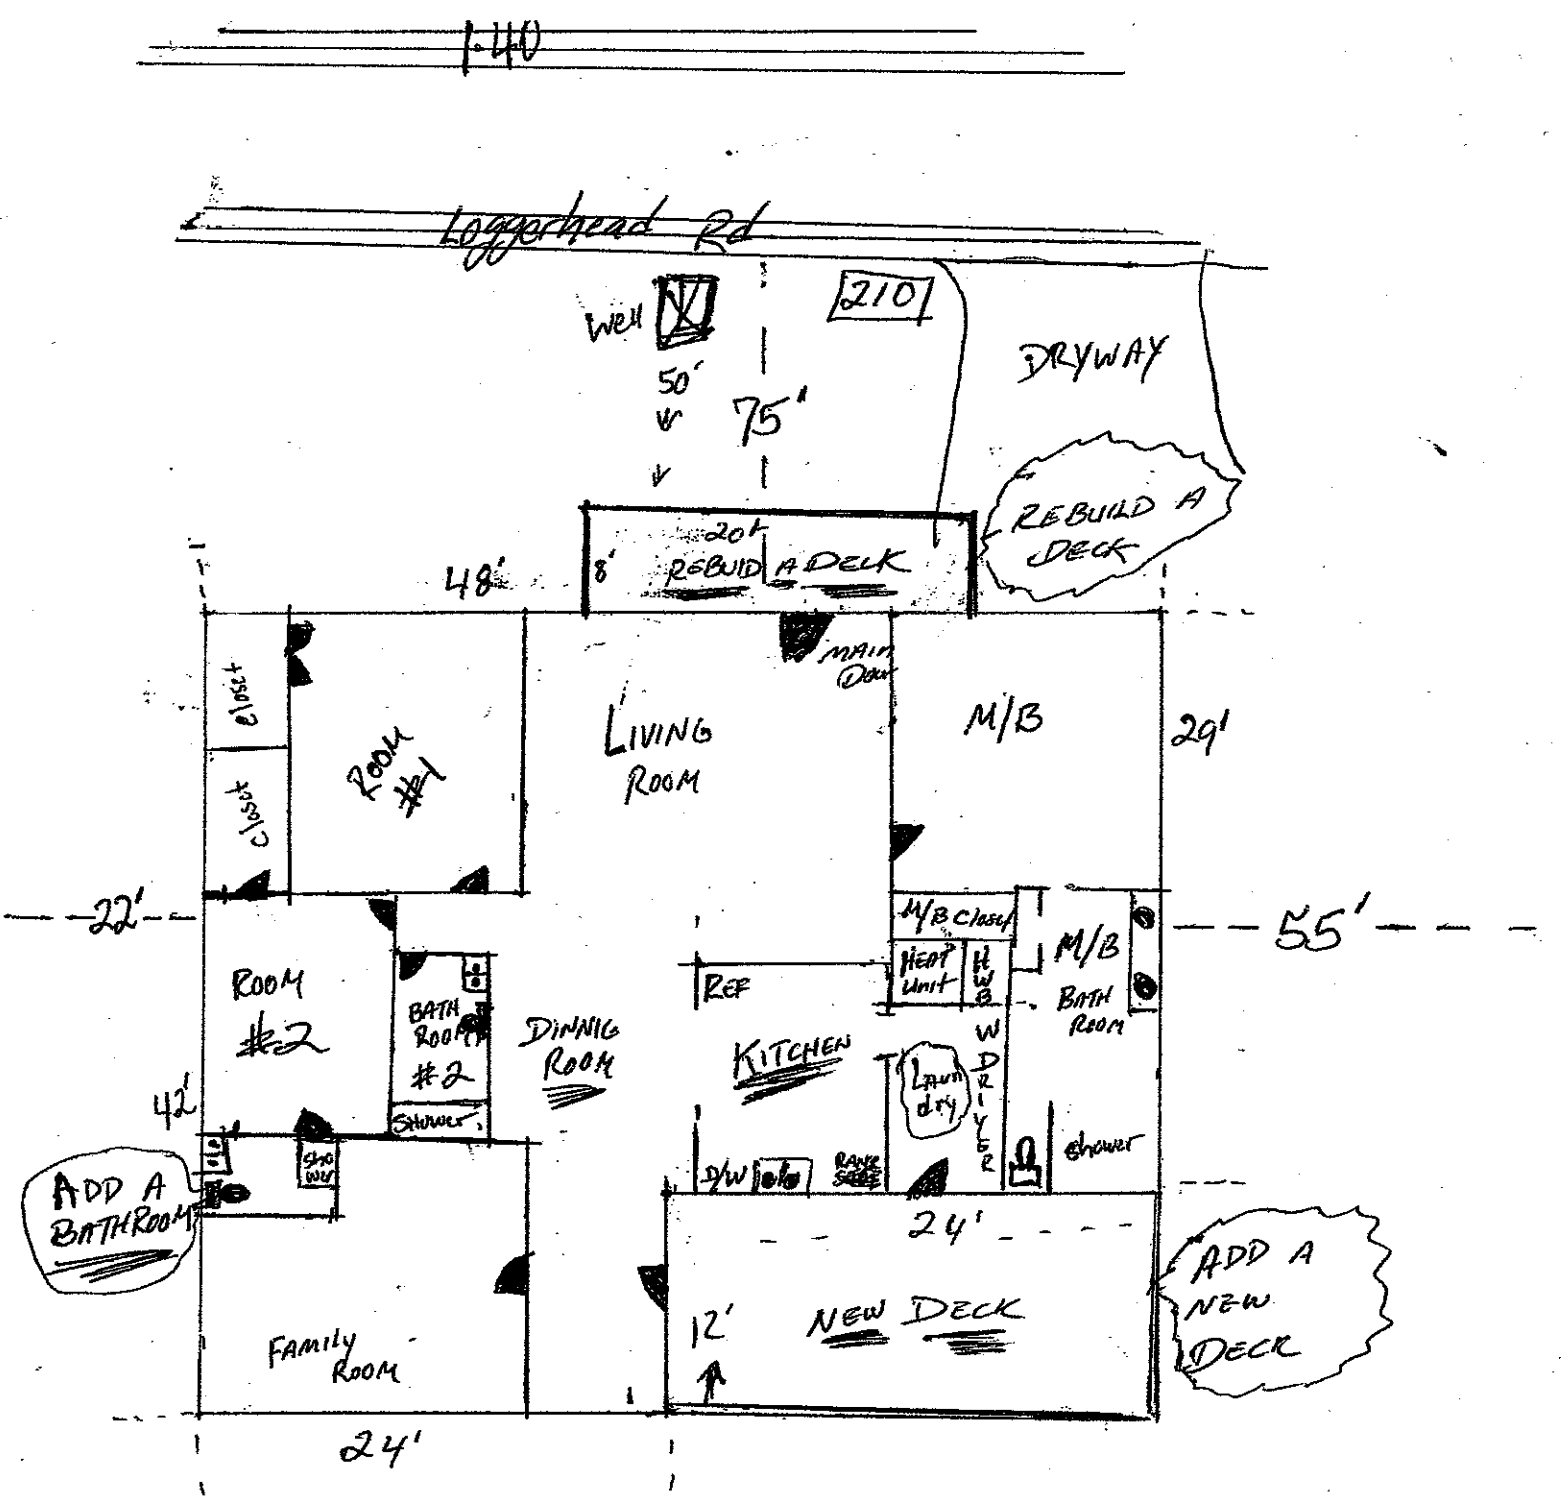

140
Loggerhead Rd
210
WELL
50'
75'
DRYWAY
REBUILD A DECK
20'
8'
REBUILD A DECK
48'
MAIN DOOR
LIVING ROOM
M/B
29'
CLOSET
CLOSET
ROOM #1
22'
55'
M/B CLOSET
HEAT UNIT
H W B
M/B BATH ROOM
ROOM #2
BATH ROOM #2
SHOWER
DINNIG ROOM
REF
KITCHEN
LAUN DRY
W
D
R
Y
E
R
42'
SHOWER
D/W
RANGE
ADD A BATHROOM
24'
ADD A NEW DECK
12'
NEW DECK
FAMILY ROOM
24'