Architect: N/WOOD

12:12 Raf w/ 3-Dormers


8' Flrs

#72 (SPEC HOUSE)


Reversed Plan


OSB w/PAP

22-13-28

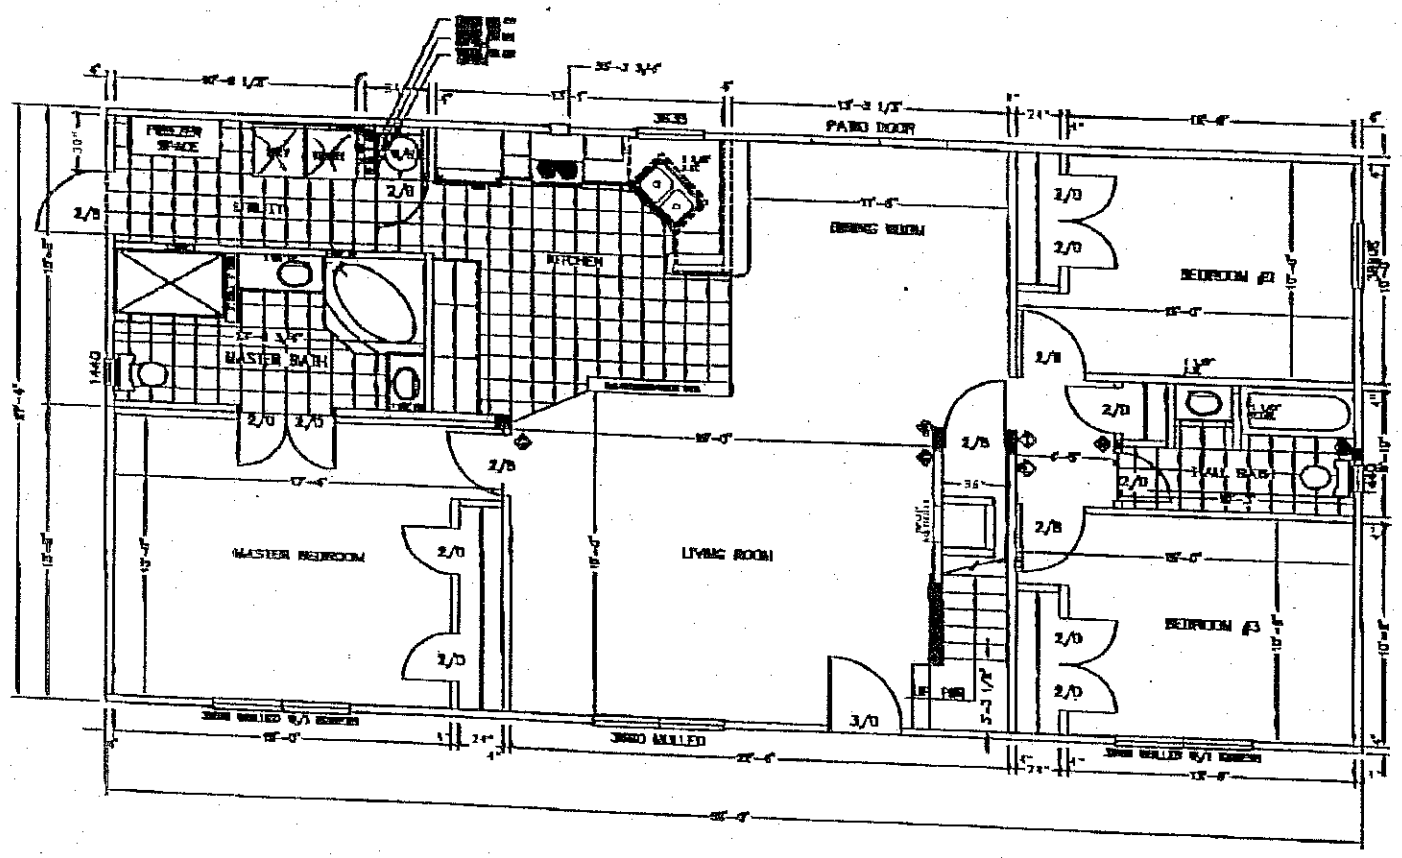

2/15/07

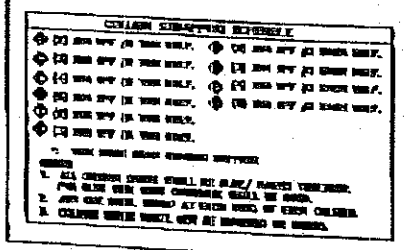

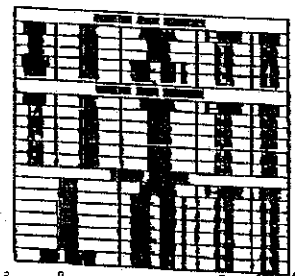

1531 SQ. FT.

27'-4" x 56'-0" RESIDENTIAL MOD.

FLOOR PLAN

SHEET 4 OF 25

Acknowledgement Of
Plans Submittal ONLY!

Date 6-5-08

Date

FEB-15-2008 18:08 From:CLAYTON 933 7044637674 To:704 872 1166 P.3/6