

FLOOR PLAN

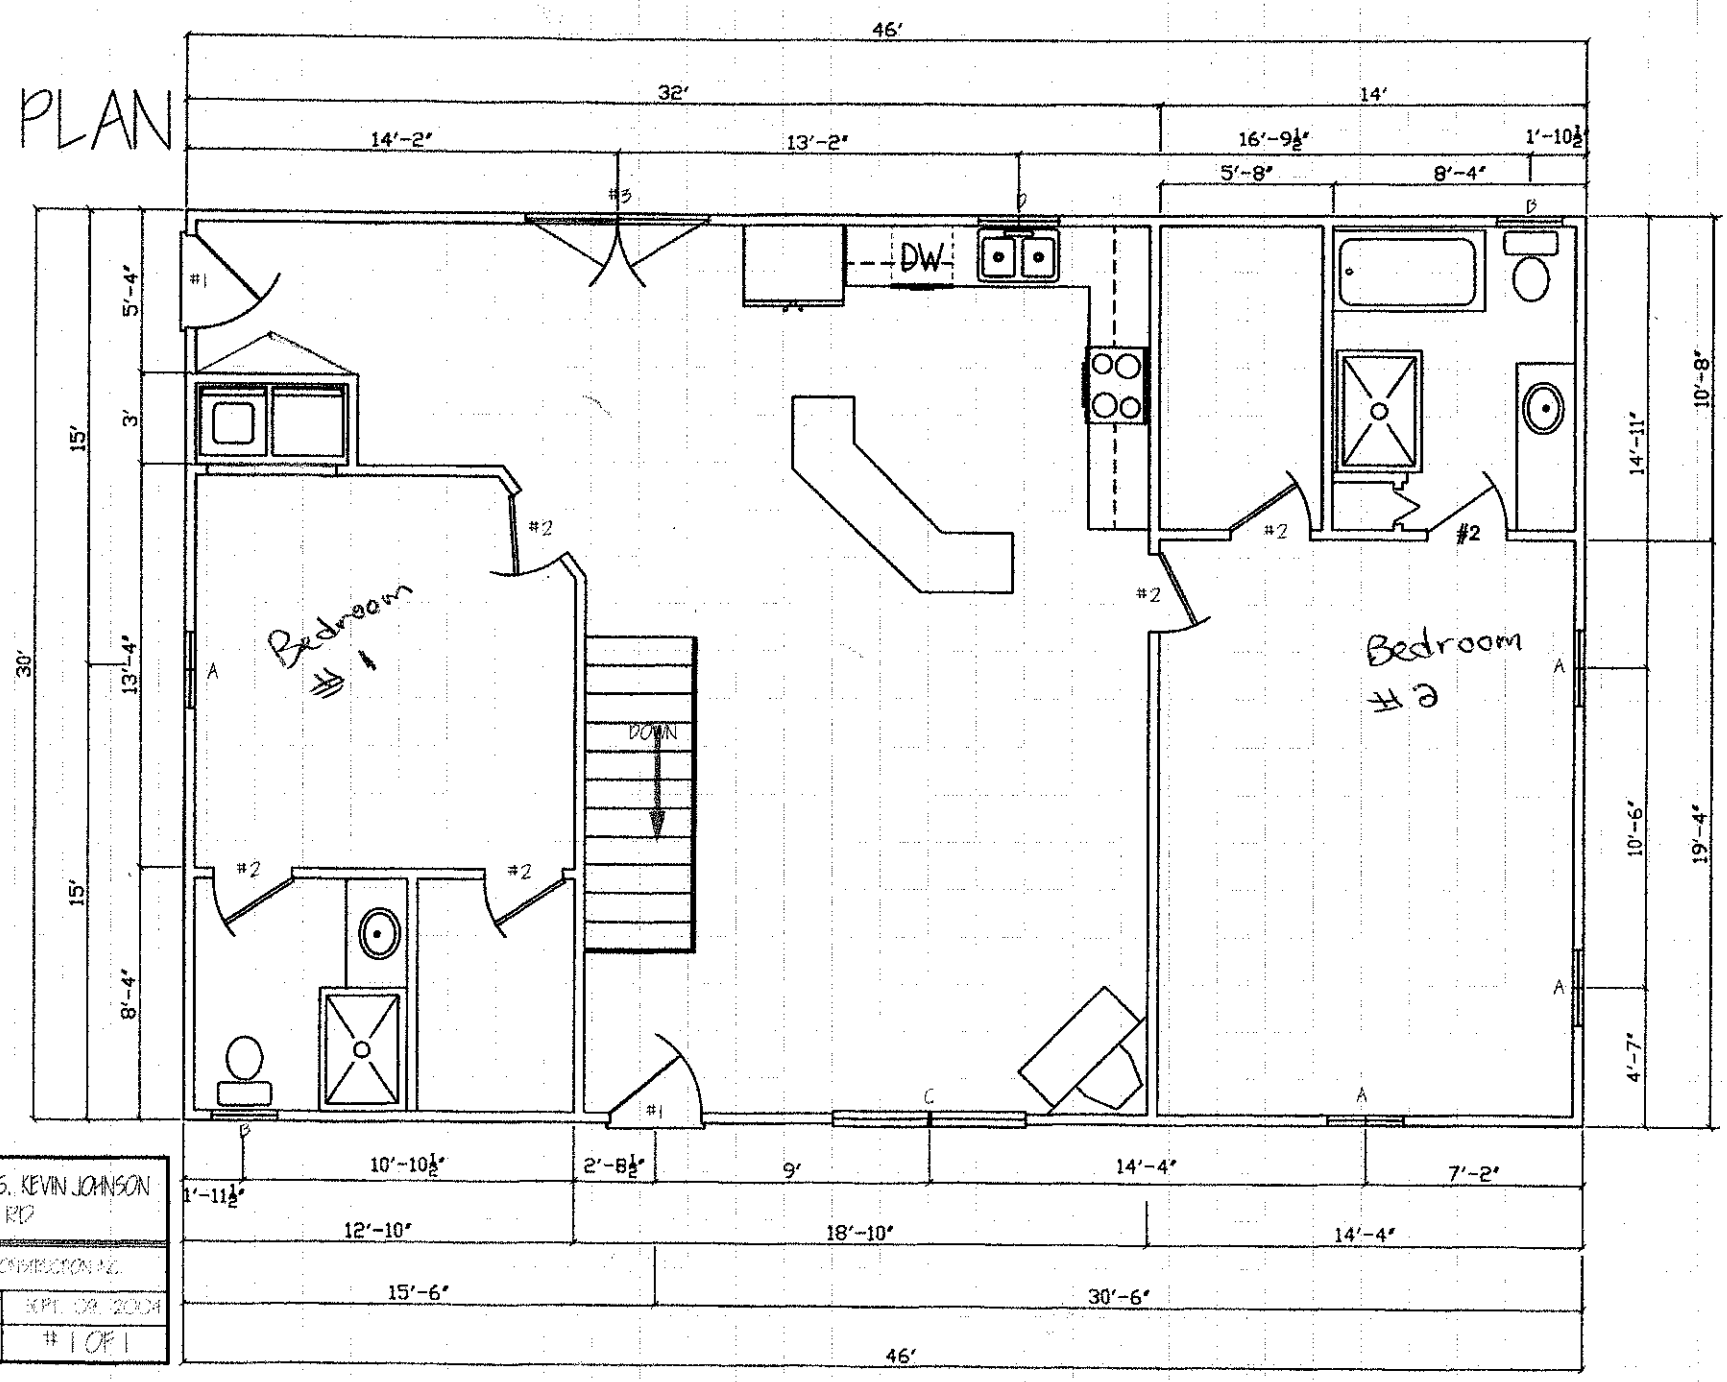

DOORS & WINDOWS	
1	3'-0" X 6'-8" Ext.
2	2'-6" X 6'-8" Int.
3	6'-4" X 6'-8" Ext.
A	2'-4" X 4'-0"
B	2'-2" X 3'-0"
C	3'-0" X 3'-0"
A	DOORS & WINDOWS
A	DOORS & WINDOWS

RESIDENCE OF: MR. & MRS. KEVIN JOHNSON 455 VAUGHN MILL RD	
GENERAL CONTRACTOR: CRUZ CONSTRUCTION LLC	
DRAWING BY: K.STOLTZFUS	SEPT. 08, 2004
FLOOR PLAN	#1 OF 1

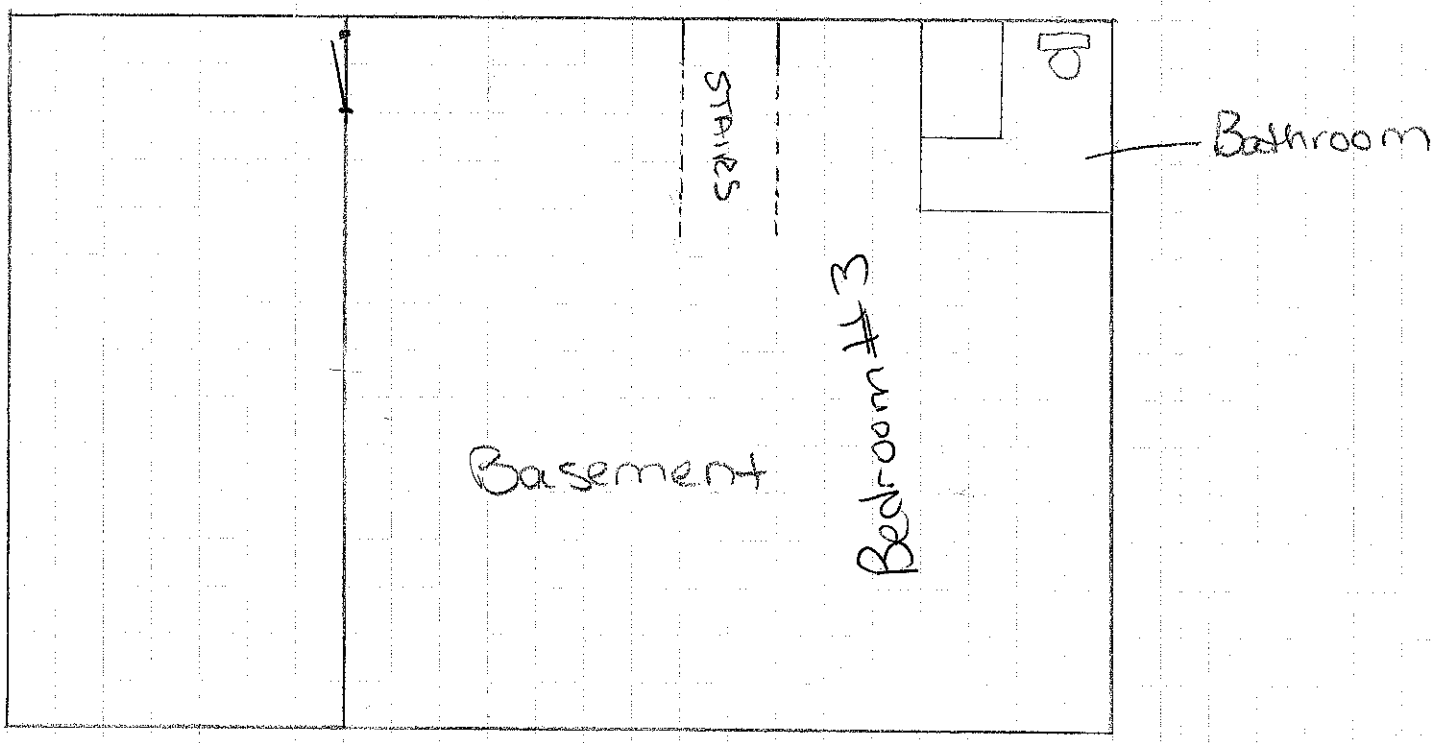

Acknowledgement Of
Plans Submittal ONLY!

Date 9-17-04

Date 9-17-04