
Acknowledgement Of
Plans Submittal ONLY!
_____ Date 4/14/10
STEVE HEDRICK Date 4/15/10

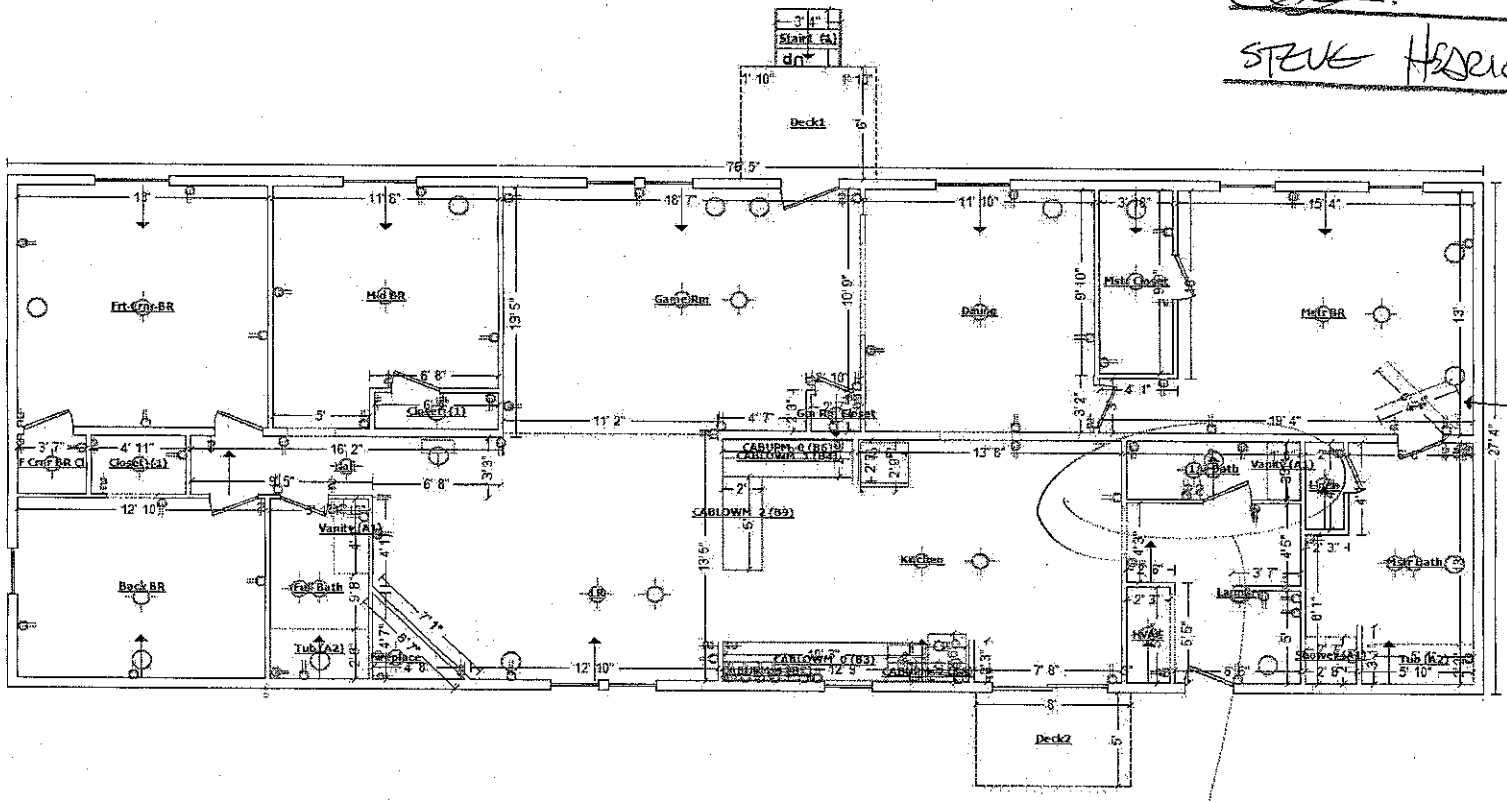

Origin of Fire - Mstr BR - Space Heater
Structural damage to end of home -
heavy smoke throughout

May take out this half bath.

N

Main Level