IREDELL COUNTY HEALTH DEPARTMENT *ENVIRONMENTAL HEALTH DIVISION*:

SITE PLAN WORKSHEET

SEE THE "SAMPLE SITE PLAN" BELOW. *INCOMPLETE SITE PLANS WILL BE RETURNED TO YOU FOR COMPLETION AND MAY RESULT IN A DELAY IN THE ISSUANCE OF YOUR SEPTIC SYSTEM PERMIT!!!*

Place an (X) beside each item as you complete the site plan:

X Property Line measurements are clearly identified...

X All proposed structures are indicated...

SHOW: proposed house or business footprint, wells, water lines, patios, pools and decks, and any other item that will occupy space on the site

___ Front and side setbacks from property line...

X Preferred driveway location and configuration, preferred well location...

X Area you prefer your septic system to be placed...


___ North arrow, or other sufficient indicator of direction...

Circle N/A on the following if appropriate:

N/A Location of septic systems and wells within 100' of your property... N/A

N/A Location of easements and rights of ways on your property... N/A

N/A Location of any designated wetlands on the property... N/A

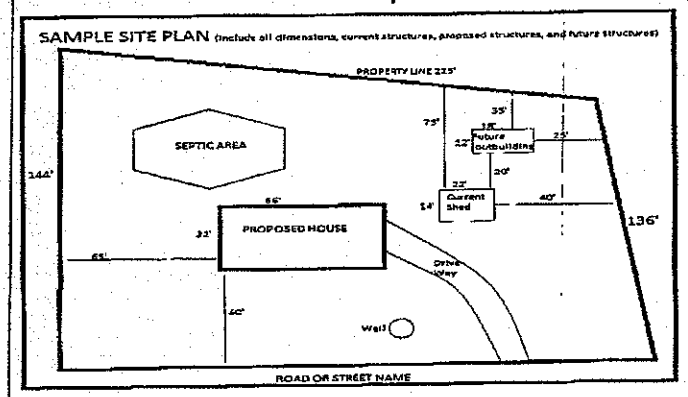

USE THIS SPACE TO DRAW YOUR SITE PLAN

X Proposed septic

Proposed house

Approx 200' back

Drive


X Proposed Well

Signature: _____

REQUIRED property owner or owner's legal representative signature.

8/1/16

DATE

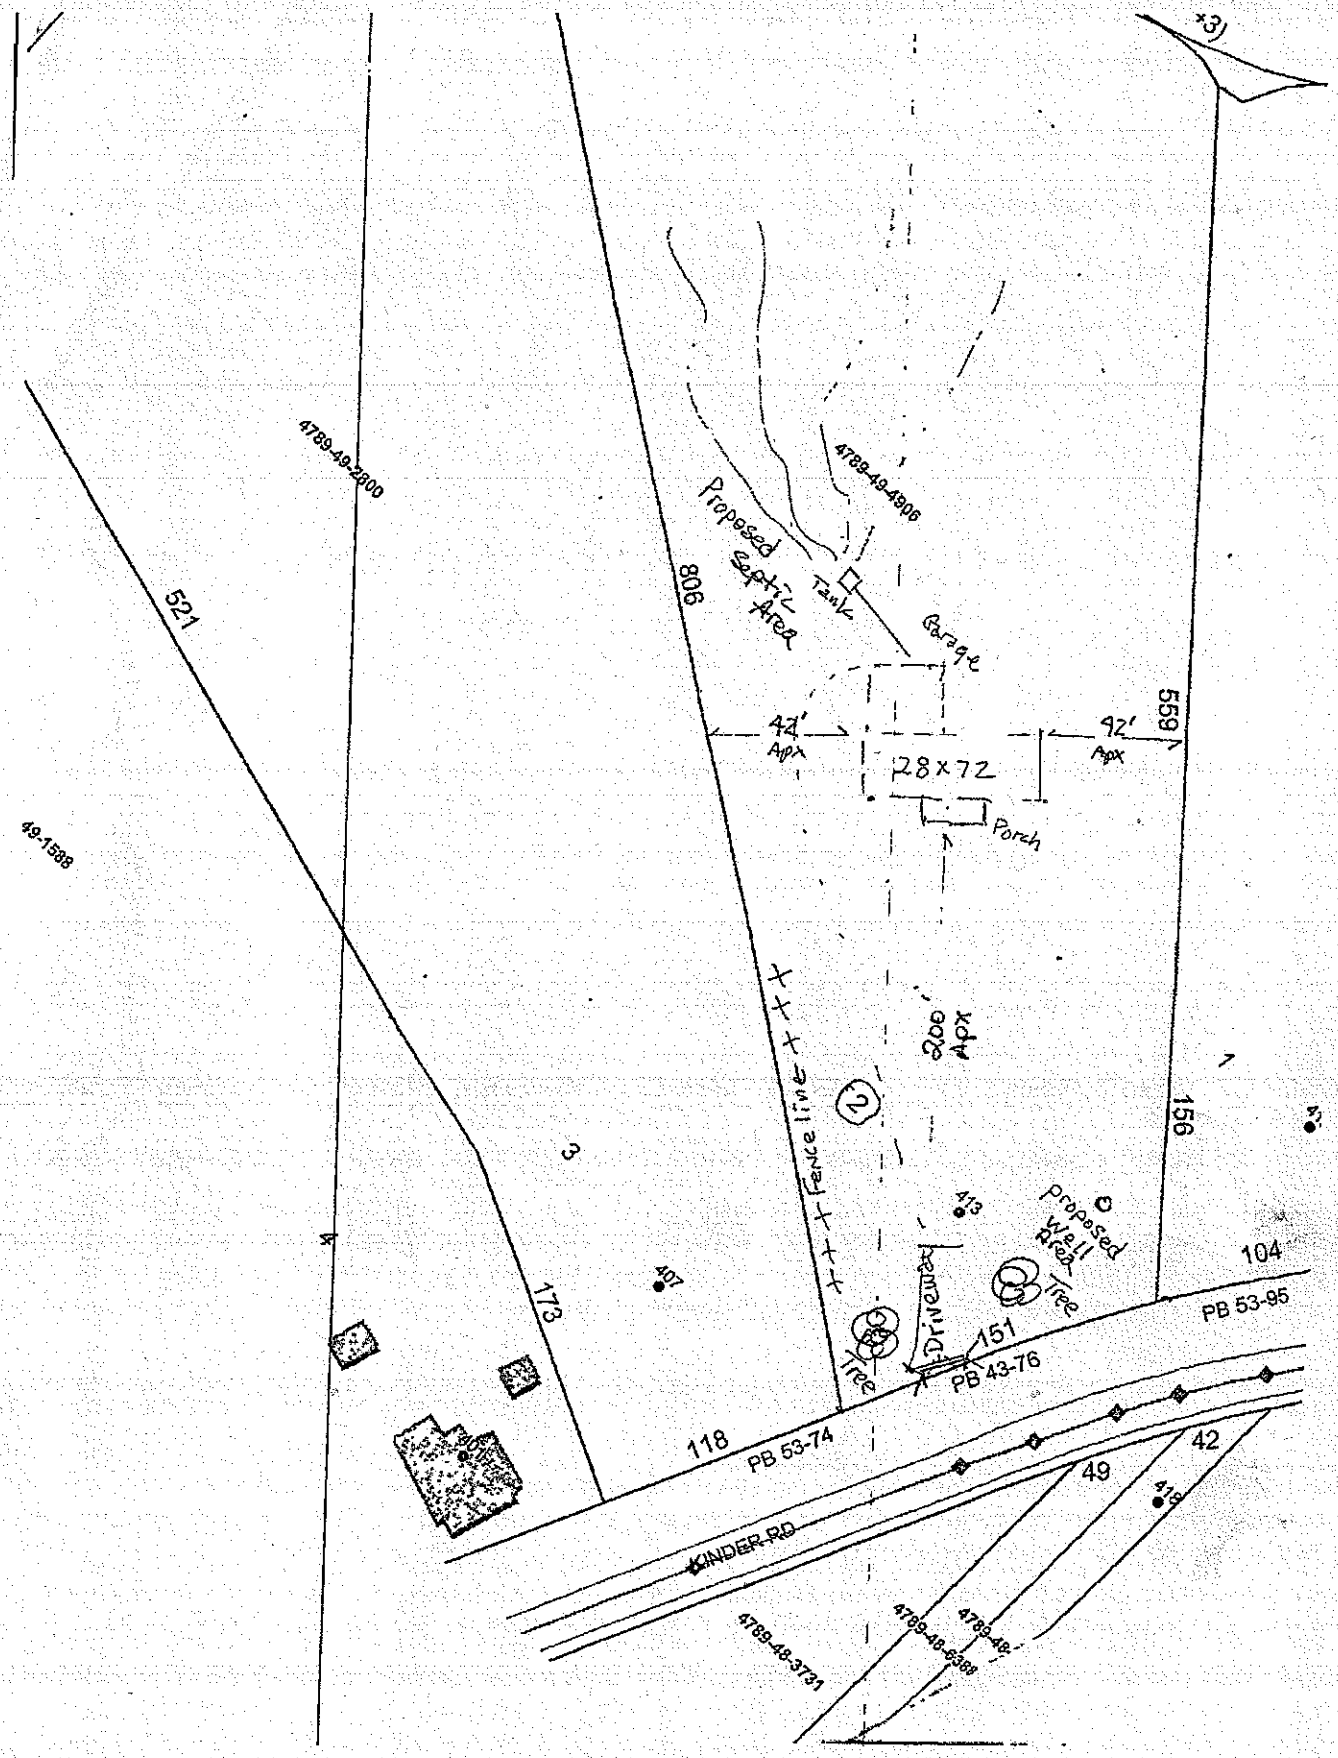
x31
4789-49-2800
521
806
4789-49-4306
Proposed Septic Area
Tank
Garage
559
42' Apx
92' Apx
28x72
Porch
49-1588
200 Apx
Fence line
156
3
4
173
407
413
Proposed Well Area
Tree
Tree
Driveway
151
104
PB 53-95
PB 43-76
118
PB 53-74
42
49
418
KINDER RD
4789-48-3731
4789-48-6388
4789-48-