12820. Tamarah

IREDELL COUNTY HEALTH DEPARTMENT

(SEPTIC TANK) IMPROVEMENTS PERMIT AND CERTIFICATE OF COMPLETION
(Ground Absorption Sewage Disposal System -- G. S. Chapter 130-Article 13C)

OWNER OR CONTRACTOR TAMRA C. SHERRILL DATE 5-14-91. PERMIT NO 14K-1-A-8.

PHONE: Business ____________ Home ____________

LOCATION Hwy 115N - T.L. on Damascus Church Rd. - go one mile on (R).

________________________________ S. R. No. ______

SUBDIVISION NAME MINNIE BRAKEFIELD EST. LOT NO. 8. SECTION OR BLOCK NO. ______

DOUBLEWIDE

House ( ) Mobile Home (✓) Business ( ) Other ____________

No. Bedrooms 3 No. Bathrooms 2

Garbage Disposal Unit Yes ( ) No (✓)

Auto. Dishwasher Yes ( ) No (✓)

Auto. Wash. Machine Yes (✓) No ( )

Site Suitable Yes (✓) No ( )

Lot Area Ample.

Character & Porosity of Soil Prov. Suitable.


Percolation Rate [illegible] gal./sq. ft.

Topography 2-8%

Depth to Water Table 10'+

Rock or other impervious formations scattered surface rock.

____ Basement with Plumbing ____ Basement without Plumbing ✓ No Basement

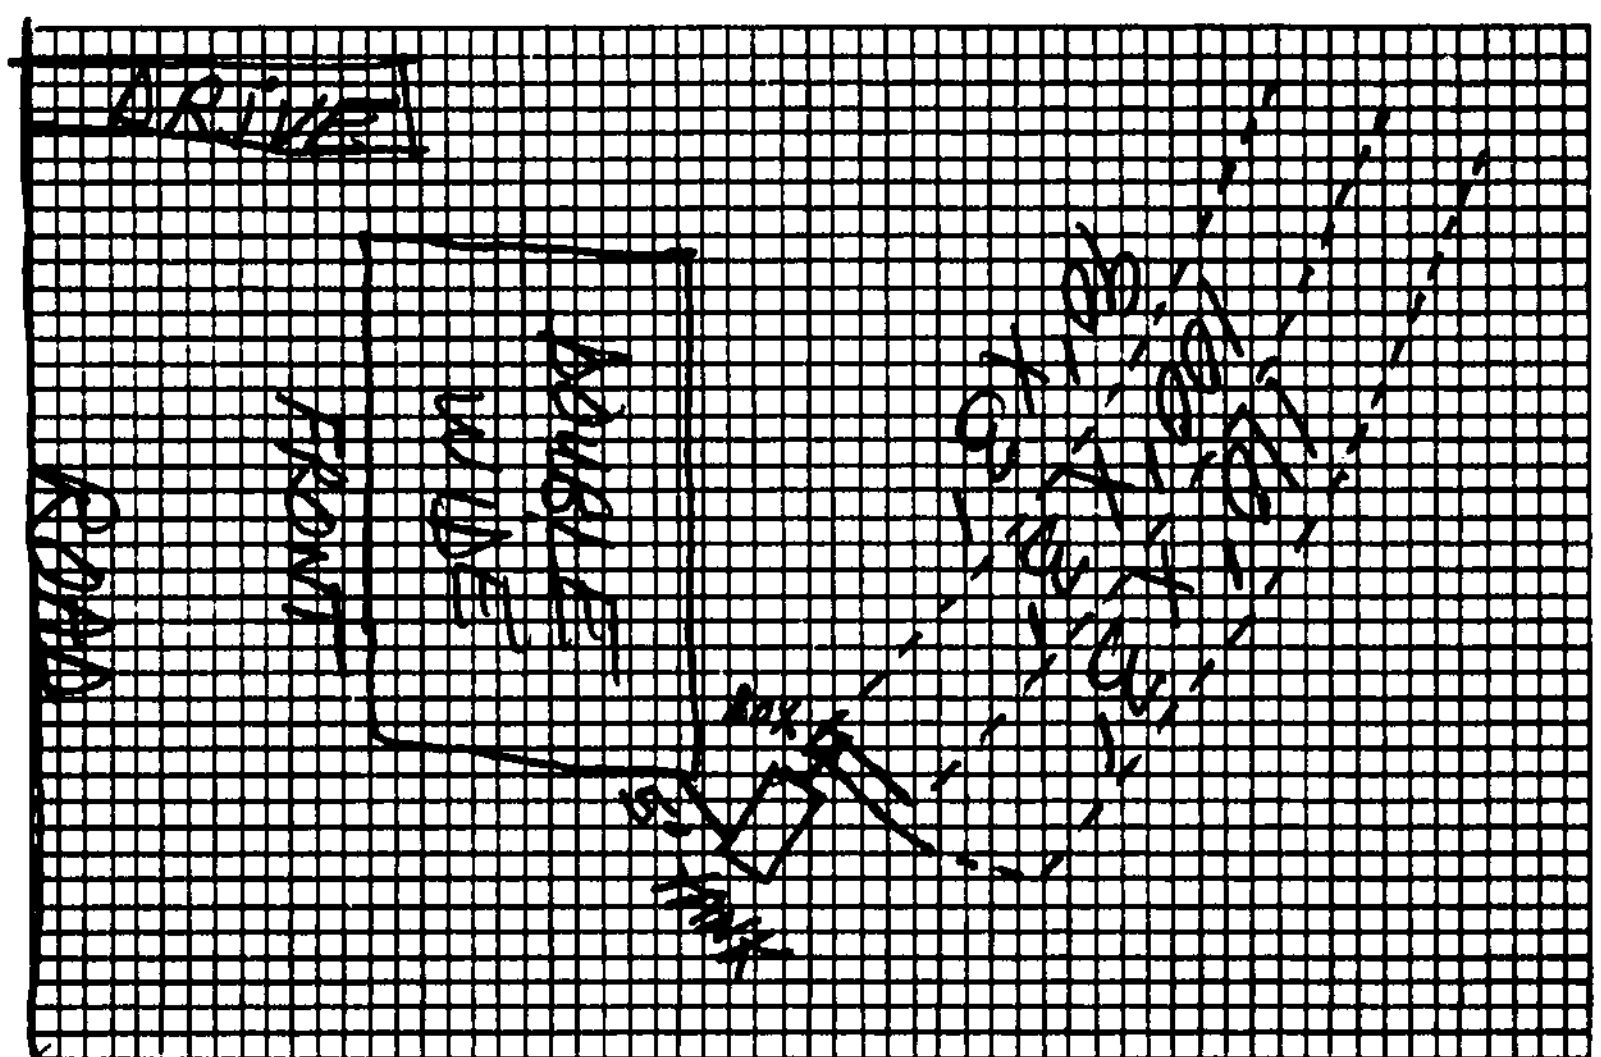

Plot of System

Size of Tank 1000 Gals.

Nitrification Field: 3

No. of Lines 3

Sq. Ft. 900 Linear Ft. 300

Depth of Stone in Lines 12"

Water Supply: Individual (✓)

Public ( )

Installed by ____________

I understand and agree to install septic tank system as specified on this Improvements Permit.

Signed: Luther W. Carson

IMPROVEMENTS PERMIT BY Steve Brown

COMMENTS: Stay 10' off property lines. Keep well in front at least 50' or more from S.T. system.

CERTIFICATE OF COMPLETION BY ____________ DATE ______

EXISTING SYSTEM CHECKED BY: ____________ DATE ______

CONSTRUCTION MUST COMPLY WITH ALL OTHER APPLICABLE STATE AND LOCAL REGULATIONS.

Permit is VOID if any unauthorized changes are made in installation of system and/or if any false information is supplied in making Improvements Permit.

Health Dept. Copy: White Inspection Dept. Copy: Yellow Sanitarian's Copy: Pink Owner's Copy: Gold