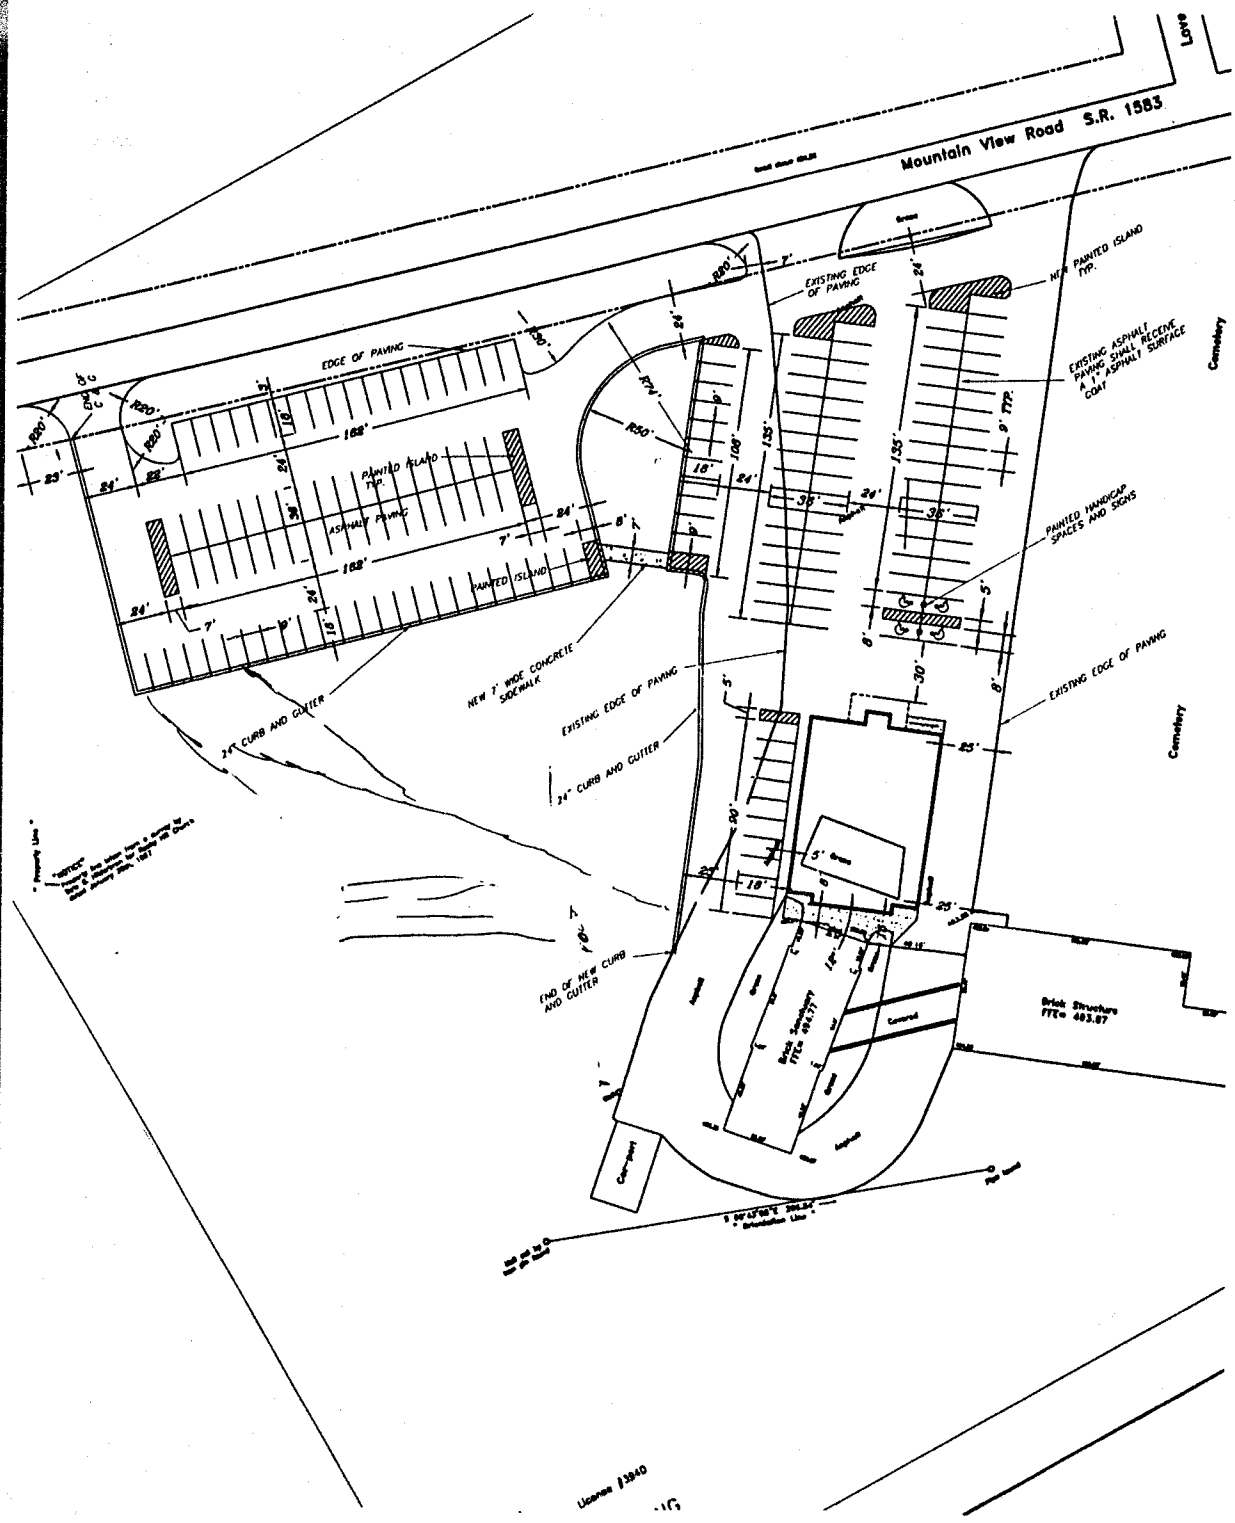

Mountain View Road S.R. 1583
Lane
EDGE OF PAVING
EXISTING EDGE OF PAVING
NEW PAINTED ISLAND TYP.
EXISTING ASPHALT PAVING SHALL RECEIVE A 1" ASPHALT SURFACE COAT
Cemetery
PAINTED ISLAND TYP.
ASPHALT PAVING
PAINTED ISLAND
PAINTED HANDICAP SPACES AND SIGNS
NEW 7' WIDE CONCRETE SIDEWALK
24" CURB AND GUTTER
END OF NEW CURB AND GUTTER
Brick Structure
Brick Structure
Concrete
License #3940