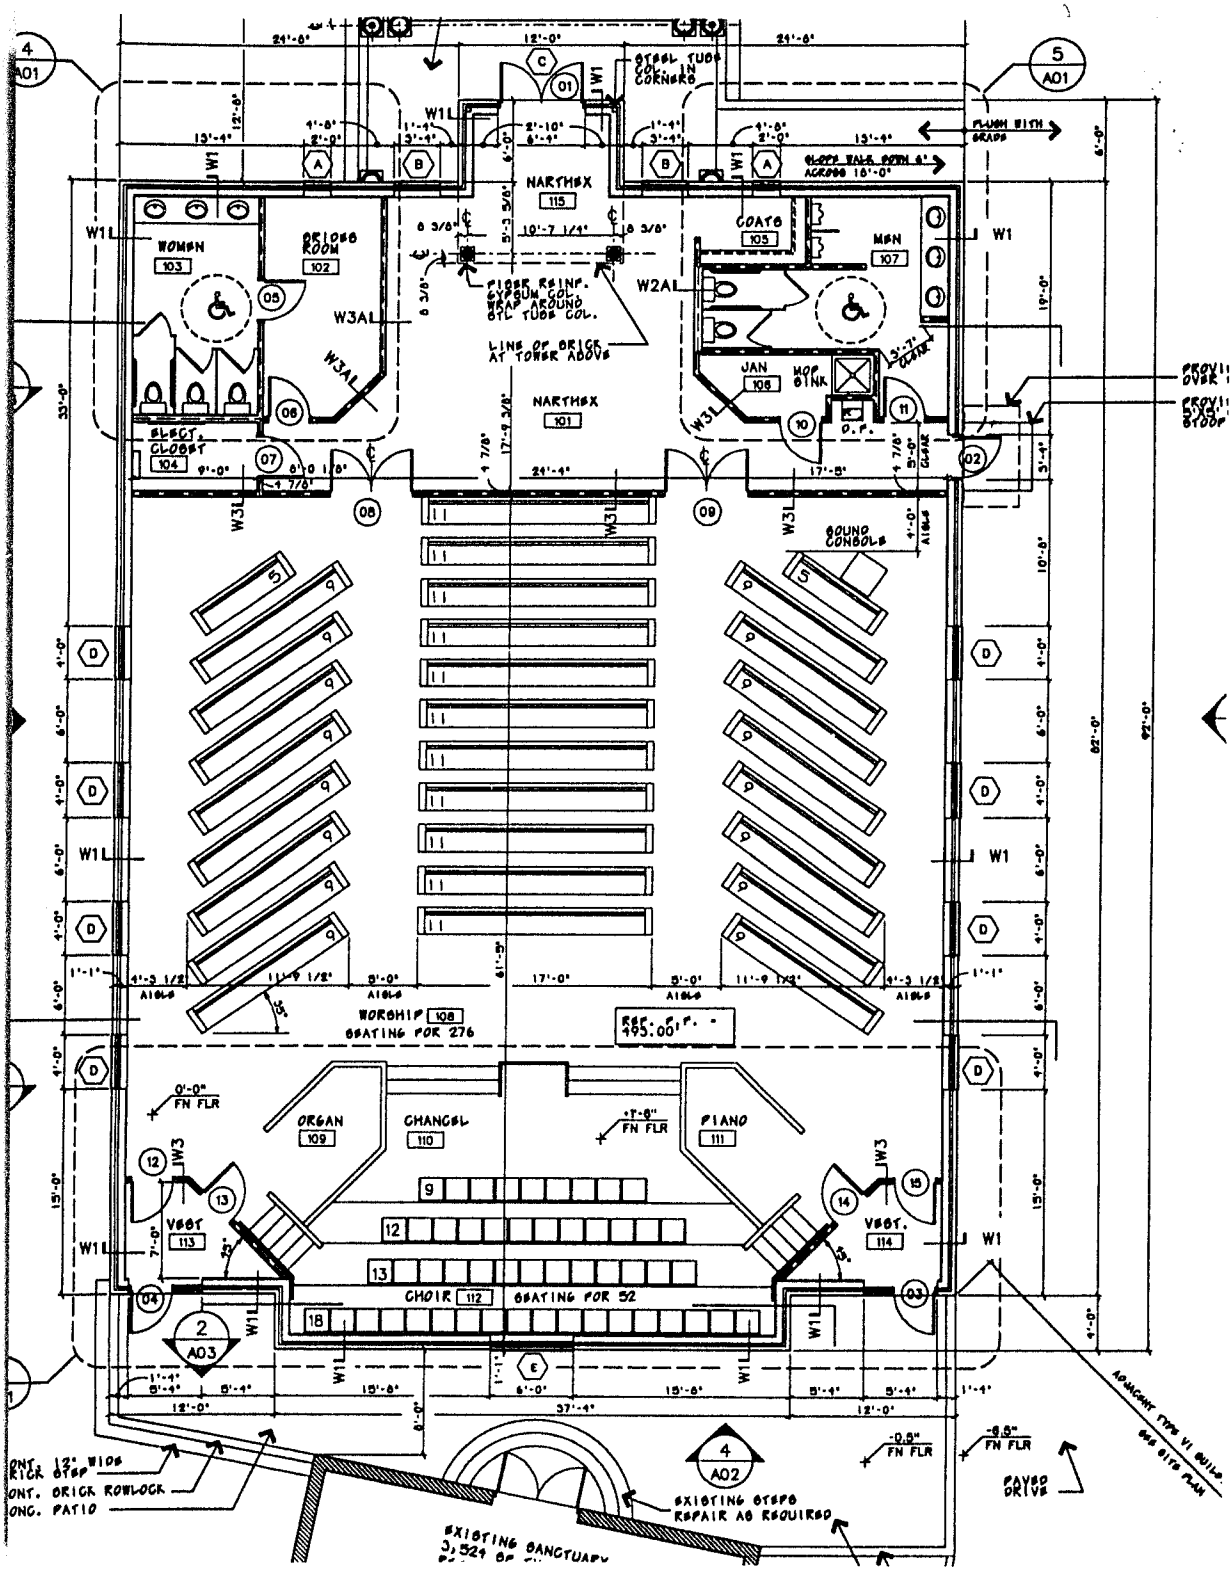

NARTHEX
115
COATS
105
MEN
107
WOMEN
103
CLOSET ROOM
102
JAN
106
MOP SINK
NARTHEX
101
ELECT. CLOSET
104
SOUND CONSOLES
WORSHIP
108
SEATING FOR 276
REF. F.F. 495.00
ORGAN
109
CHANCEL
110
PIANO
111
VEST.
113
VEST.
114
CHOIR
112
SEATING FOR 52
FLUSH WITH GRADE
SLOPE WALK WIDTH 4' ACROSS 15'-0"
LINE OF BRICK AT TOWER ABOVE
FIBER REINF. GYPSUM COL. WRAP AROUND STL TUBE COL.
STEEL TUBE COL. IN CORNER
EXISTING STEPS REPAIR AS REQUIRED
EXISTING SANCTUARY
CONT. BRICK STEP
CONT. BRICK ROWLOCK
CONC. PATIO
PAVED DRIVE
ASPHALT TYPE VI SURF.
SEE SITE PLAN