
009/011
12/04/2008 15:43 FAX 7044953030 SOUTHLAND

FINALS

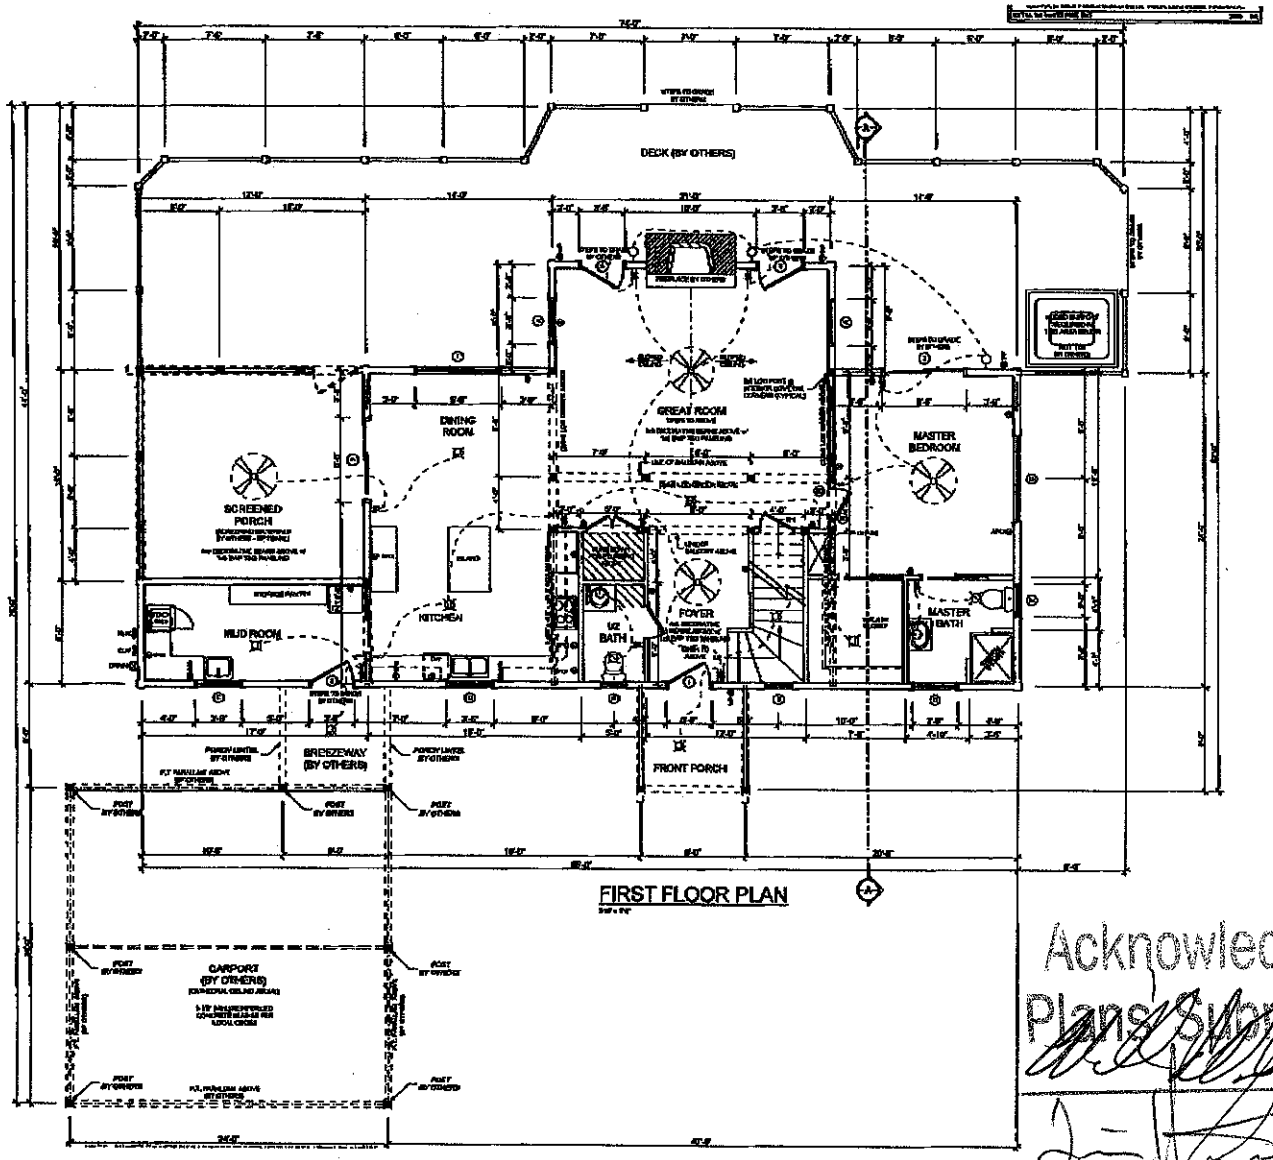


FIRST FLOOR PLAN

Acknowledgement Of Plans Submittal ONLY!

Date 12/4/08

Date 11 Dec 09

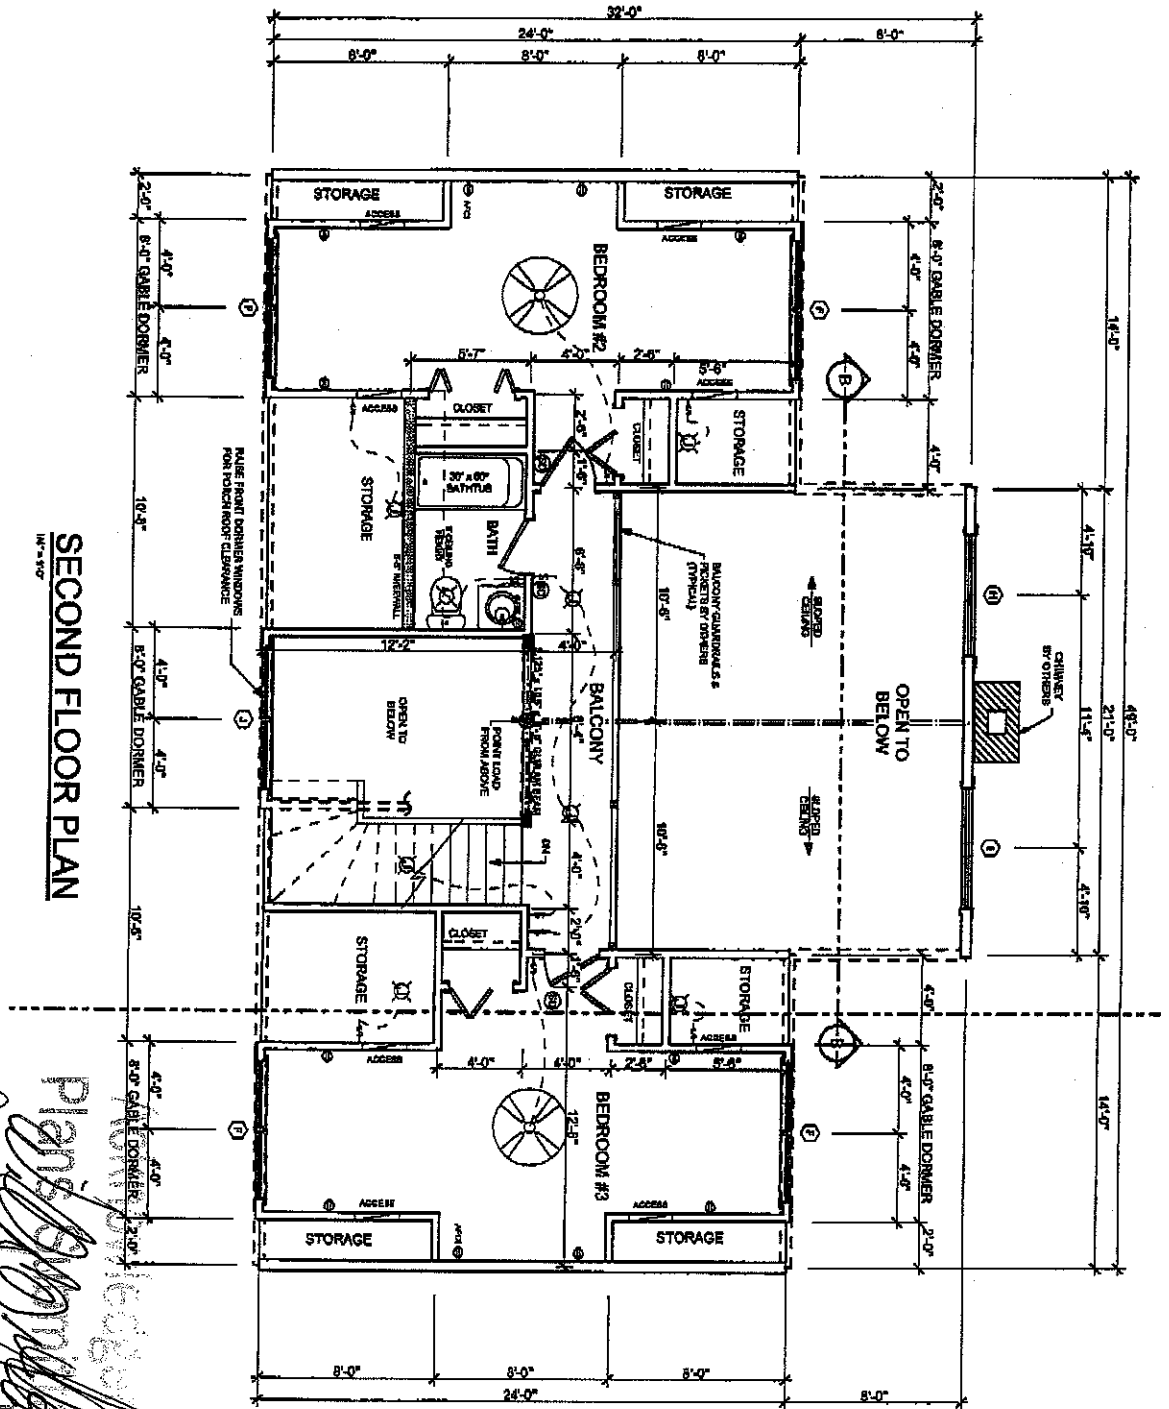

SECOND FLOOR PLAN

1/4" = 1'-0"

Plans approved as noted
Building Dept.
Date 12/4/09
By
11 Dec 09