12483.

IREDELL COUNTY HEALTH DEPARTMENT

(SEPTIC TANK) IMPROVEMENTS PERMIT AND CERTIFICATE OF COMPLETION

(Ground Absorption Sewage Disposal System -- G. S. Chapter 130-Article 13C)

OWNER OR CONTRACTOR DONNA S. PLOWMAN DATE 5-15-91. PERMIT NO. PT. OF 14K-A-19.

PHONE: Business ________ Home ________

LOCATION Hwy 115N - T.L. on Damascus Church Rd. - 1.5 miles on R.

SUBDIVISION NAME ________ S. R. No. ________

LOT NO. ________ SECTION OR BLOCK NO. ________

House ( ) Mobile Home (✓) Business ( ) Other ________

No. Bedrooms 3 No. Bathrooms 2

Garbage Disposal Unit Yes ( ) No (✓)

Auto. Dishwasher Yes (✓) No ( )

Auto. Wash. Machine Yes (✓) No ( )

Site Suitable Yes (✓) No ( )

Lot Area Ample.

Character & Porosity of Soil Prov. Suitable.


Percolation Rate .4 gal. /sq. ft.

Topography 6-8%

Depth to Water Table 40"+

Rock or other impervious formations none observed.

___ Basement with Plumbing ___ Basement without Plumbing ✓ No Basement

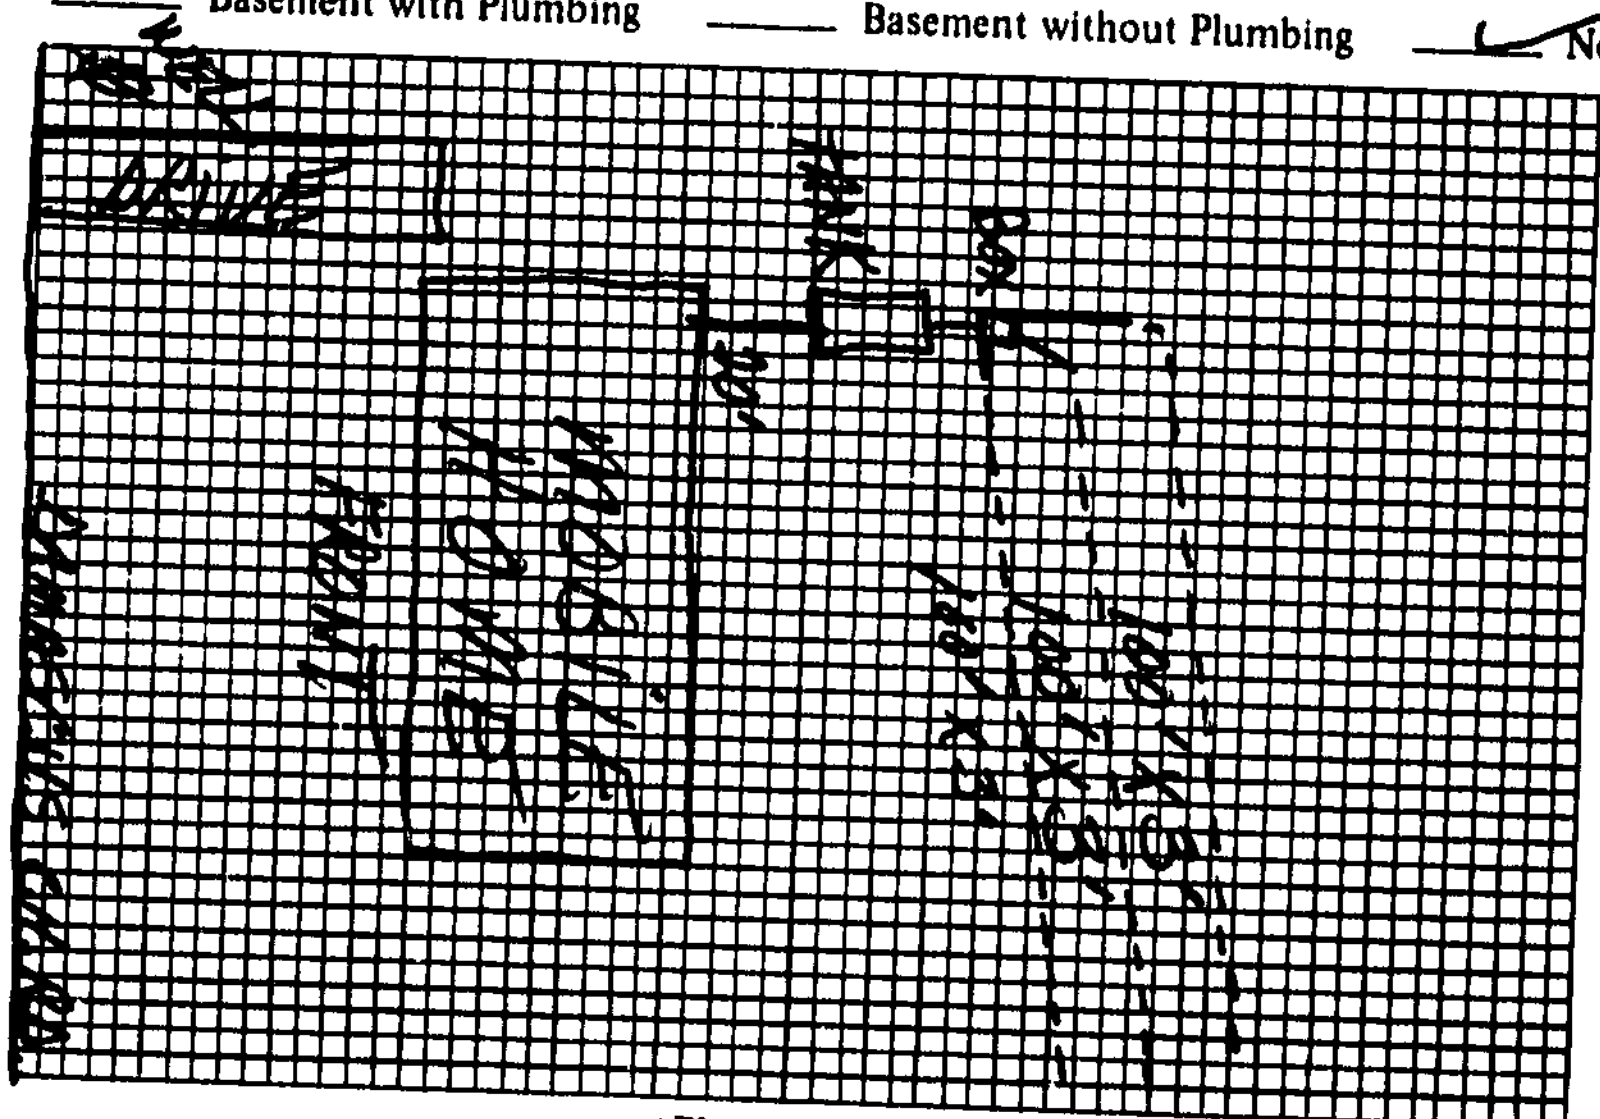

Plot of System

Size of Tank 1000 Gals.

Nitrification Field: 3

No. of Lines 3

Sq. Ft. 900 Linear Ft. 300

Depth of Stone in Lines 12"

Water Supply: Individual (✓)

Public ( )

Installed by Kenny Pearson

I understand and agree to install septic tank system as specified on this Improvements Permit.

Signed: ________

IMPROVEMENTS PERMIT BY Steve Hedrick

COMMENTS: ________

CERTIFICATE OF COMPLETION BY Steve Brown

EXISTING SYSTEM CHECKED BY: ________ DATE 5-15-91.

CONSTRUCTION MUST COMPLY WITH ALL OTHER APPLICABLE STATE AND LOCAL REGULATIONS. DATE ________

Permit is VOID if any unauthorized changes are made in installation of system and/or if any false information is supplied in making Improvements Permit.

Health Dept. Copy: White Inspection Dept. Copy: Yellow Sanitarian's Copy: Pink Owner's Copy: Gold