BD

File/Permit #: 2024-60543

IREDELL COUNTY HEALTH DEPARTMENT
JANE HINSON, MS, BSN, RN
HEALTH DIRECTOR

Public Health
Prevent. Promote. Protect.
Iredell County Health Department

EXISTING SYSTEM APPROVAL

Issued by: ☒ Local Health Department ☐ AOWE ☐ Certified Inspector

☒ Existing System Approval
- ☒ Site modification (e.g., storage shed) or footprint addition with no DDF or wastewater strength increase
- ☐ Reconnection when the proposed facility is in the same footprint as existing/previous facility

☐ Construction Authorization/Notice of Intent to Construct

[issued for reconnection when the proposed facility is not in the same footprint as existing/previous facility pursuant to Session Law 2023-77, Section 5.(c)]
[certified inspectors are not authorized to approve reconnections outside of footprint pursuant to Session Law 2023-77, Section 5.(c)]

Applicant: Jody Mitchell
Mailing Address: 147 Damascus Church Rd
City: Statesville
State: NC Zip: 28625
Phone #:
Email: jodyomitchell@gmail.com

Owner: Same
Mailing Address:
City:
State: Zip:
Phone #:
Email:

PIN/Lot Identifier: ~~4810-71-0329~~ 4810-71-0490 (R J Bryant Estates Lot# PT 21-22)
Property Location/Address: 147 Damascus Church Rd

Facility Type: ☐ House/Modular ☐ Mobile/Manufactured Home ☐ Business ☒ Other: New Shop

Operation Permit/ATO #: 2024-60543 Design Daily Flow: 240 GPD
Number of Bedrooms: 2 Max # Occupants: 4 Other:

Wastewater Strength: ☒ Domestic ☐ High Strength ☐ Industrial Process Wastewater

Water Supply: ☒ Private well ☐ Public well ☐ Shared well ☐ Municipal Supply ☐ Spring ☐ Other:

Proposed Property Improvement: New shop proposed on property

All of the following must be checked for approval:

***For Reconnections:**
- ☐ Site complies with its Operation Permit or the wastewater system was in use prior to July 1, 1977
- ☐ No current or past uncorrected malfunction of the system as described in 15A NCAC 18E .1303(a)(2)
- ☐ DDF and wastewater strength for the proposed facility do not exceed that of the existing system
- ☐ Facility meets the setbacks in Section .0600 of 15A NCAC 18E
- ☐ Existing system is being operated and maintained in accordance with Section .1300 of 15A NCAC 18E and permit conditions.

***For Site Modifications or Footprint Expansions:**
- ☒ Proposed structure meets the setbacks in Section .0600 of 15A NCAC 18E

Approval Conditions: Must pump, crush, & fill old septic tank before building new shop.


Inspector's Printed Name: Cory Wincher Inspector Certification #: 3014
Inspector's Signature: Cory Wil Date: 9/27/24

See attached site sketch

EXISTING SYSTEM APPROVAL
SITE SKETCH

Operation Permit/ATO #: 2024-60543 PIN/Lot Identifier: 4810-71-0329

Owner: Jody Mitchell Property Location/Address: 147 Damascus Church Rd

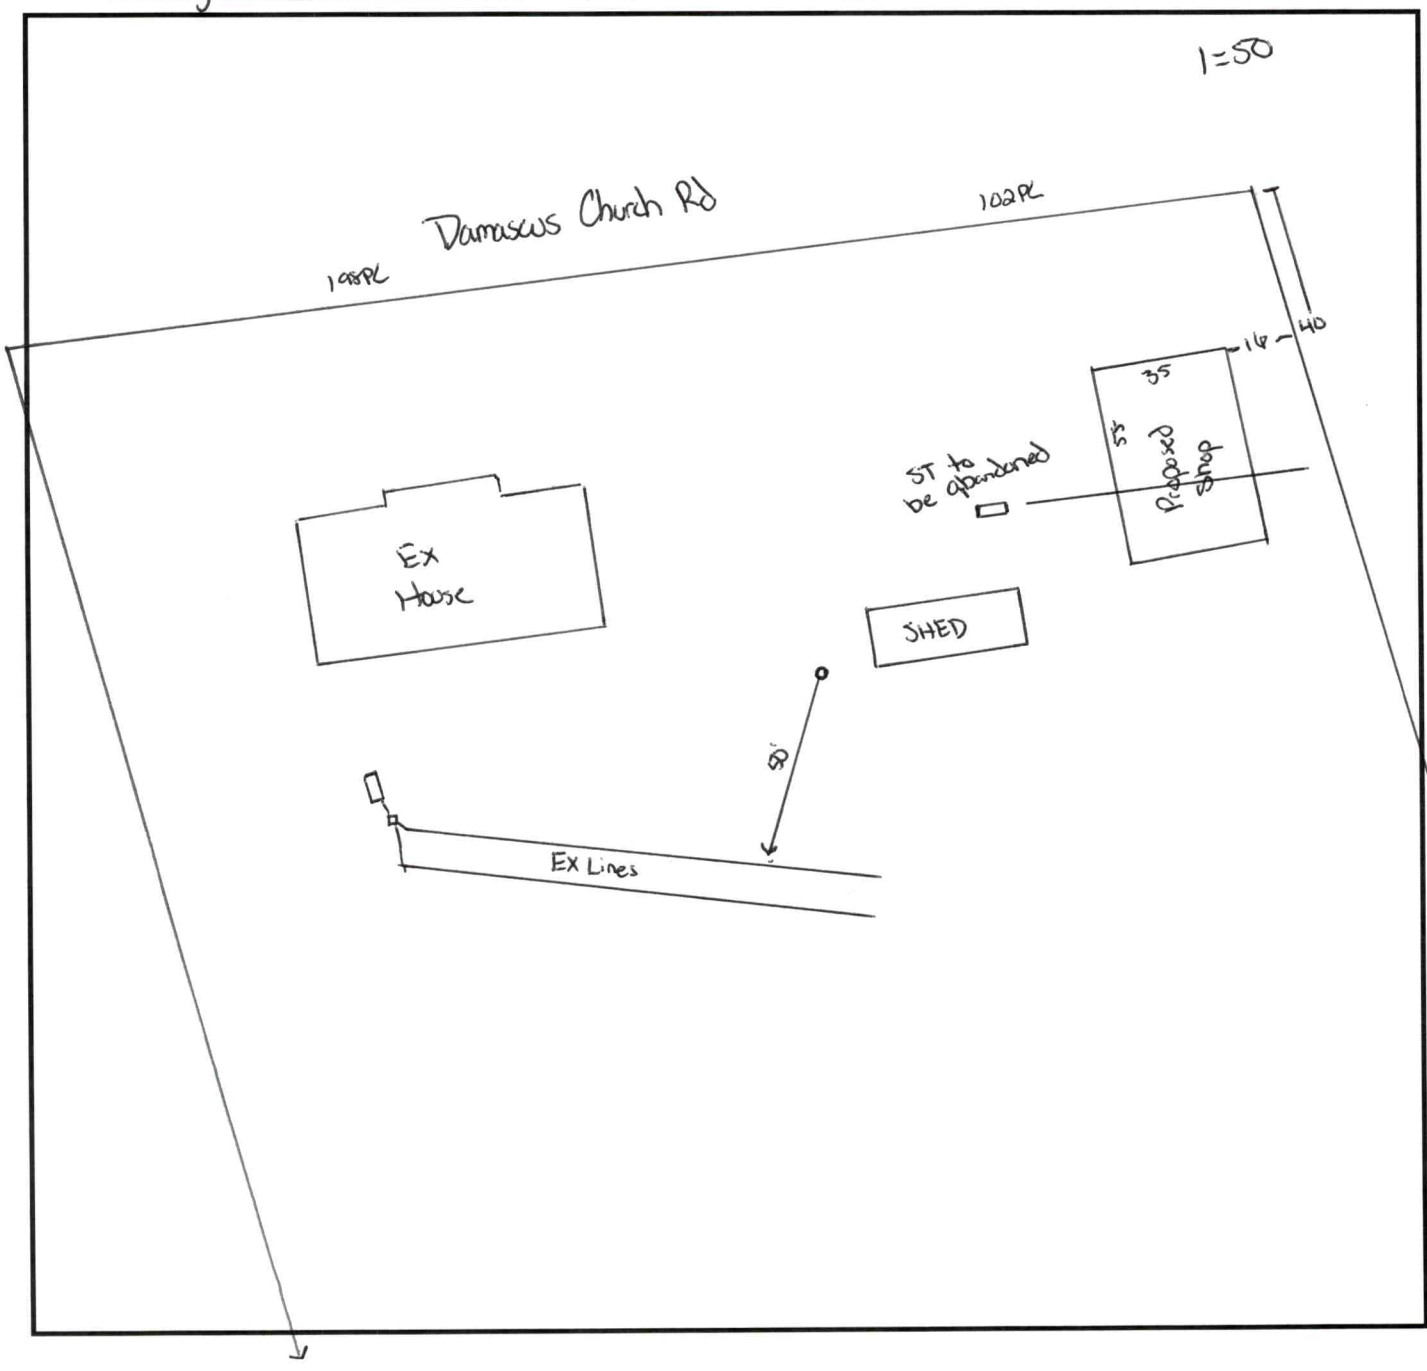

Include the existing and proposed structures and applicable setbacks.

Central Office
318 Turnersburg Hwy
Statesville, NC 28625
704-878-5300

Mooresville Site
610 E. Center Avenue
Mooresville, NC 28115
704-664-5281

Environmental Health
349 N. Center Street
Statesville, NC 28677
704-878-5305 x3456

www.co.iredell.nc.us/161/Health-Department