IREDELL COUNTY HEALTH DEPARTMENT *ENVIRONMENTAL HEALTH DIVISION*:

SITE PLAN WORKSHEET

SEE THE "SAMPLE SITE PLAN" BELOW. *INCOMPLETE SITE PLANS WILL BE RETURNED TO YOU FOR COMPLETION AND MAY RESULT IN A DELAY IN THE ISSUANCE OF YOUR SEPTIC SYSTEM PERMIT*!!!

Place an (X) beside each item as you complete the site plan:

_____ Property Line measurements are clearly identified...

✓ All proposed structures are indicated...

SHOW: proposed house or business footprint, wells, water lines, patios, pools and decks, and any other item that will occupy space on the site

✓ Front and side setbacks from property line...

✓ Preferred driveway location and configuration, preferred well location...

✓ Area you prefer your septic system to be placed...


✓ North arrow, or other sufficient indicator of direction...

Circle N/A on the following if appropriate:


✓ Location of septic systems and wells within 100' of your property... N/A

✓ Location of easements and rights of ways on your property... N/A

✓ Location of any designated wetlands on the property... N/A

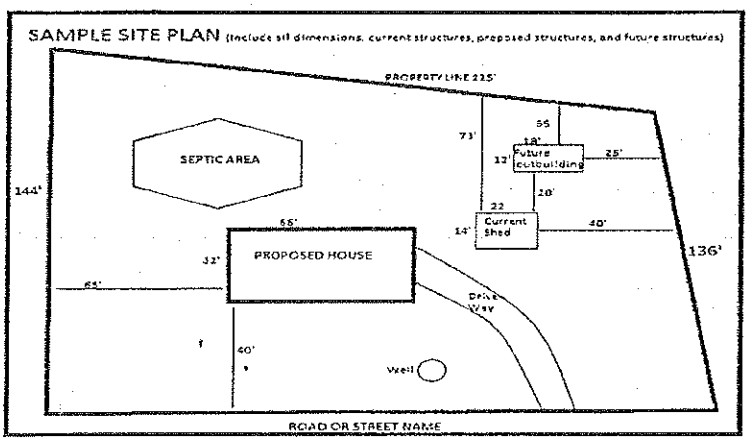

USE THIS SPACE TO DRAW YOUR SITE PLAN

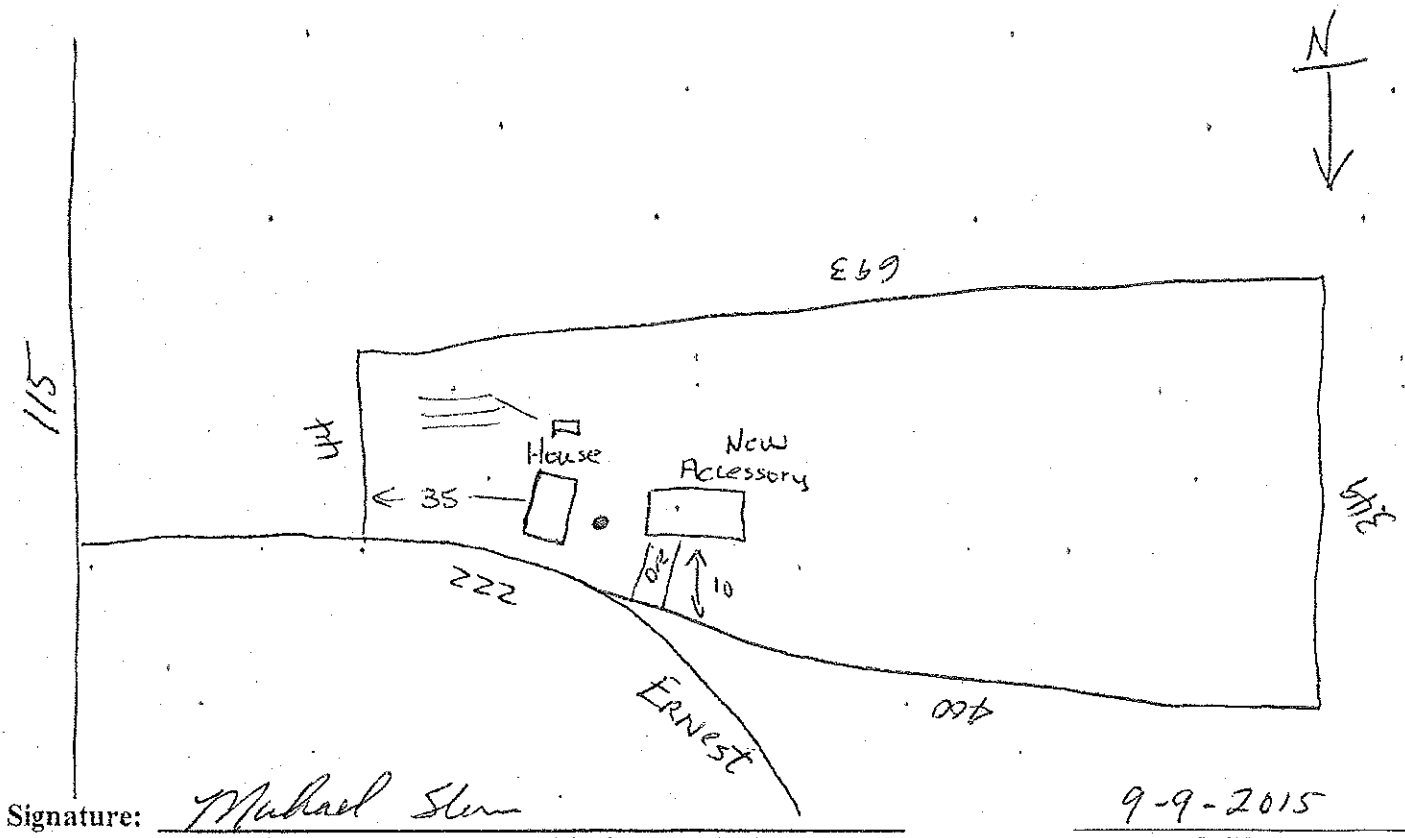

Signature: Michael Shern

REQUIRED property owner or owner's legal representative signature.

9-9-2015

DATE