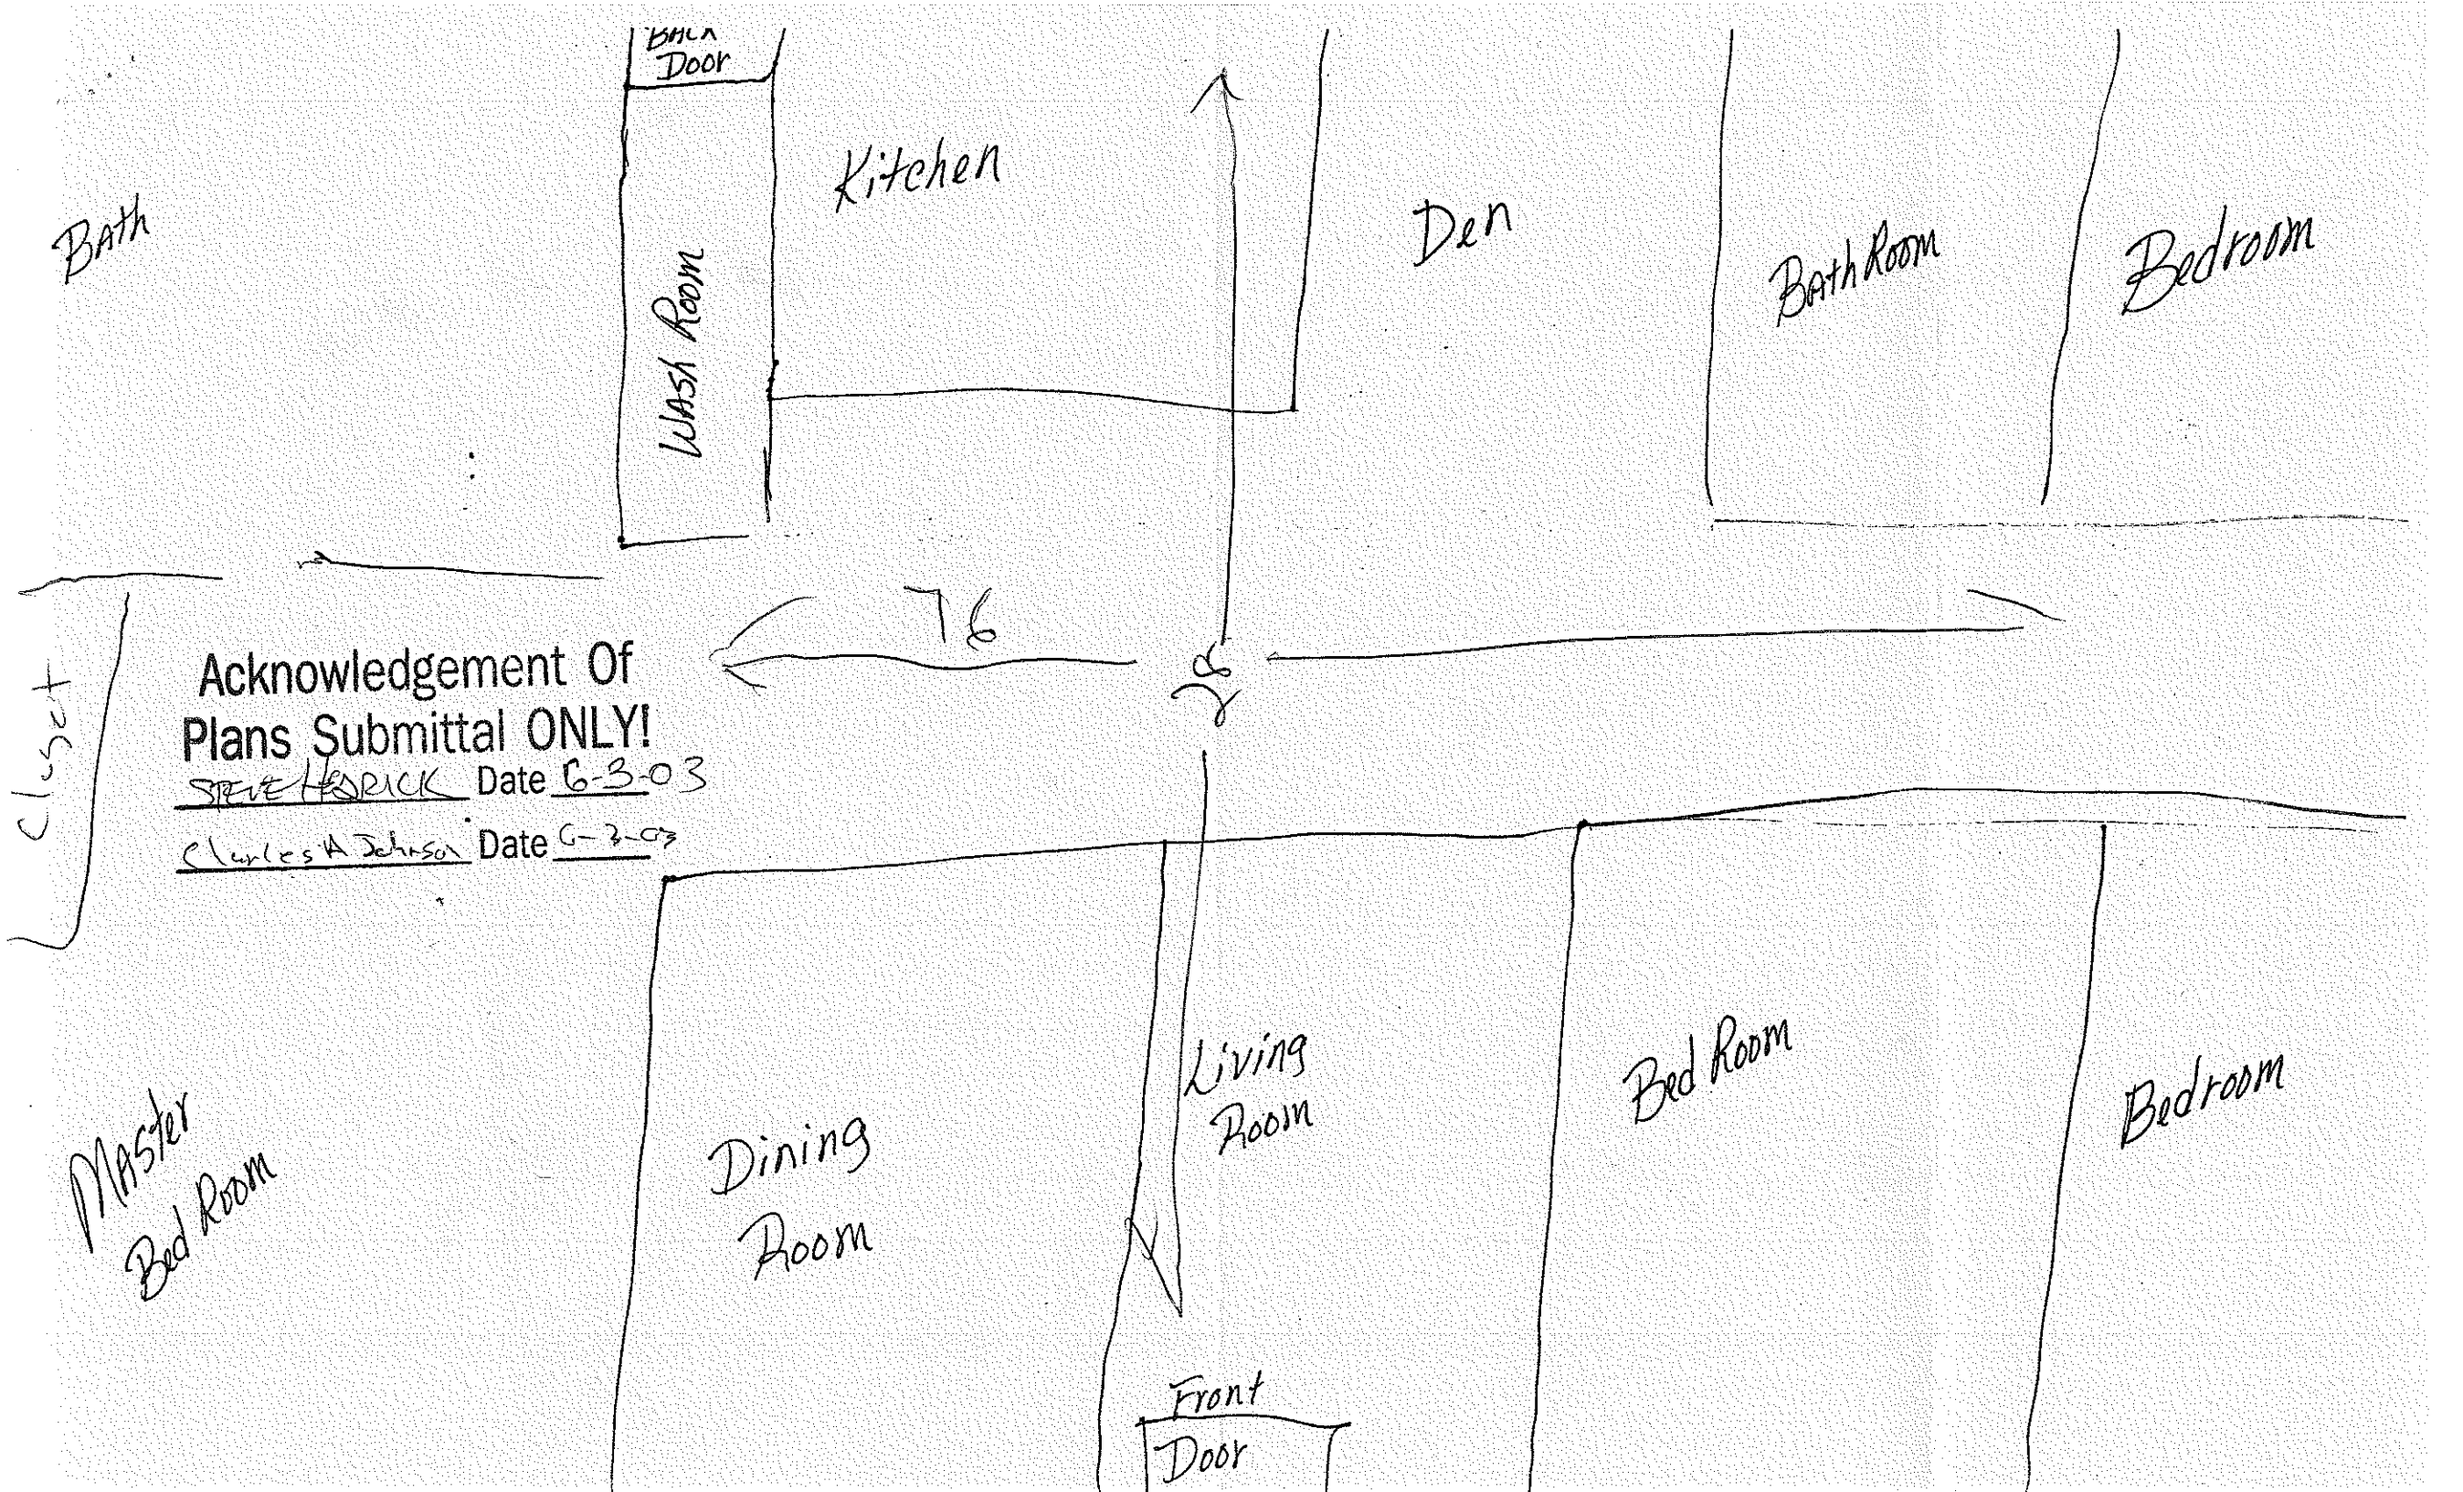

Back Door
Kitchen
Bath
Wash Room
Den
Bath Room
Bedroom
Closet
76
Acknowledgement Of
Plans Submittal ONLY!
STEVE HENDRICK Date 6-3-03
Charles A Johnson Date 6-3-03
Master Bed Room
Dining Room
Living Room
Front Door
Bed Room
Bedroom