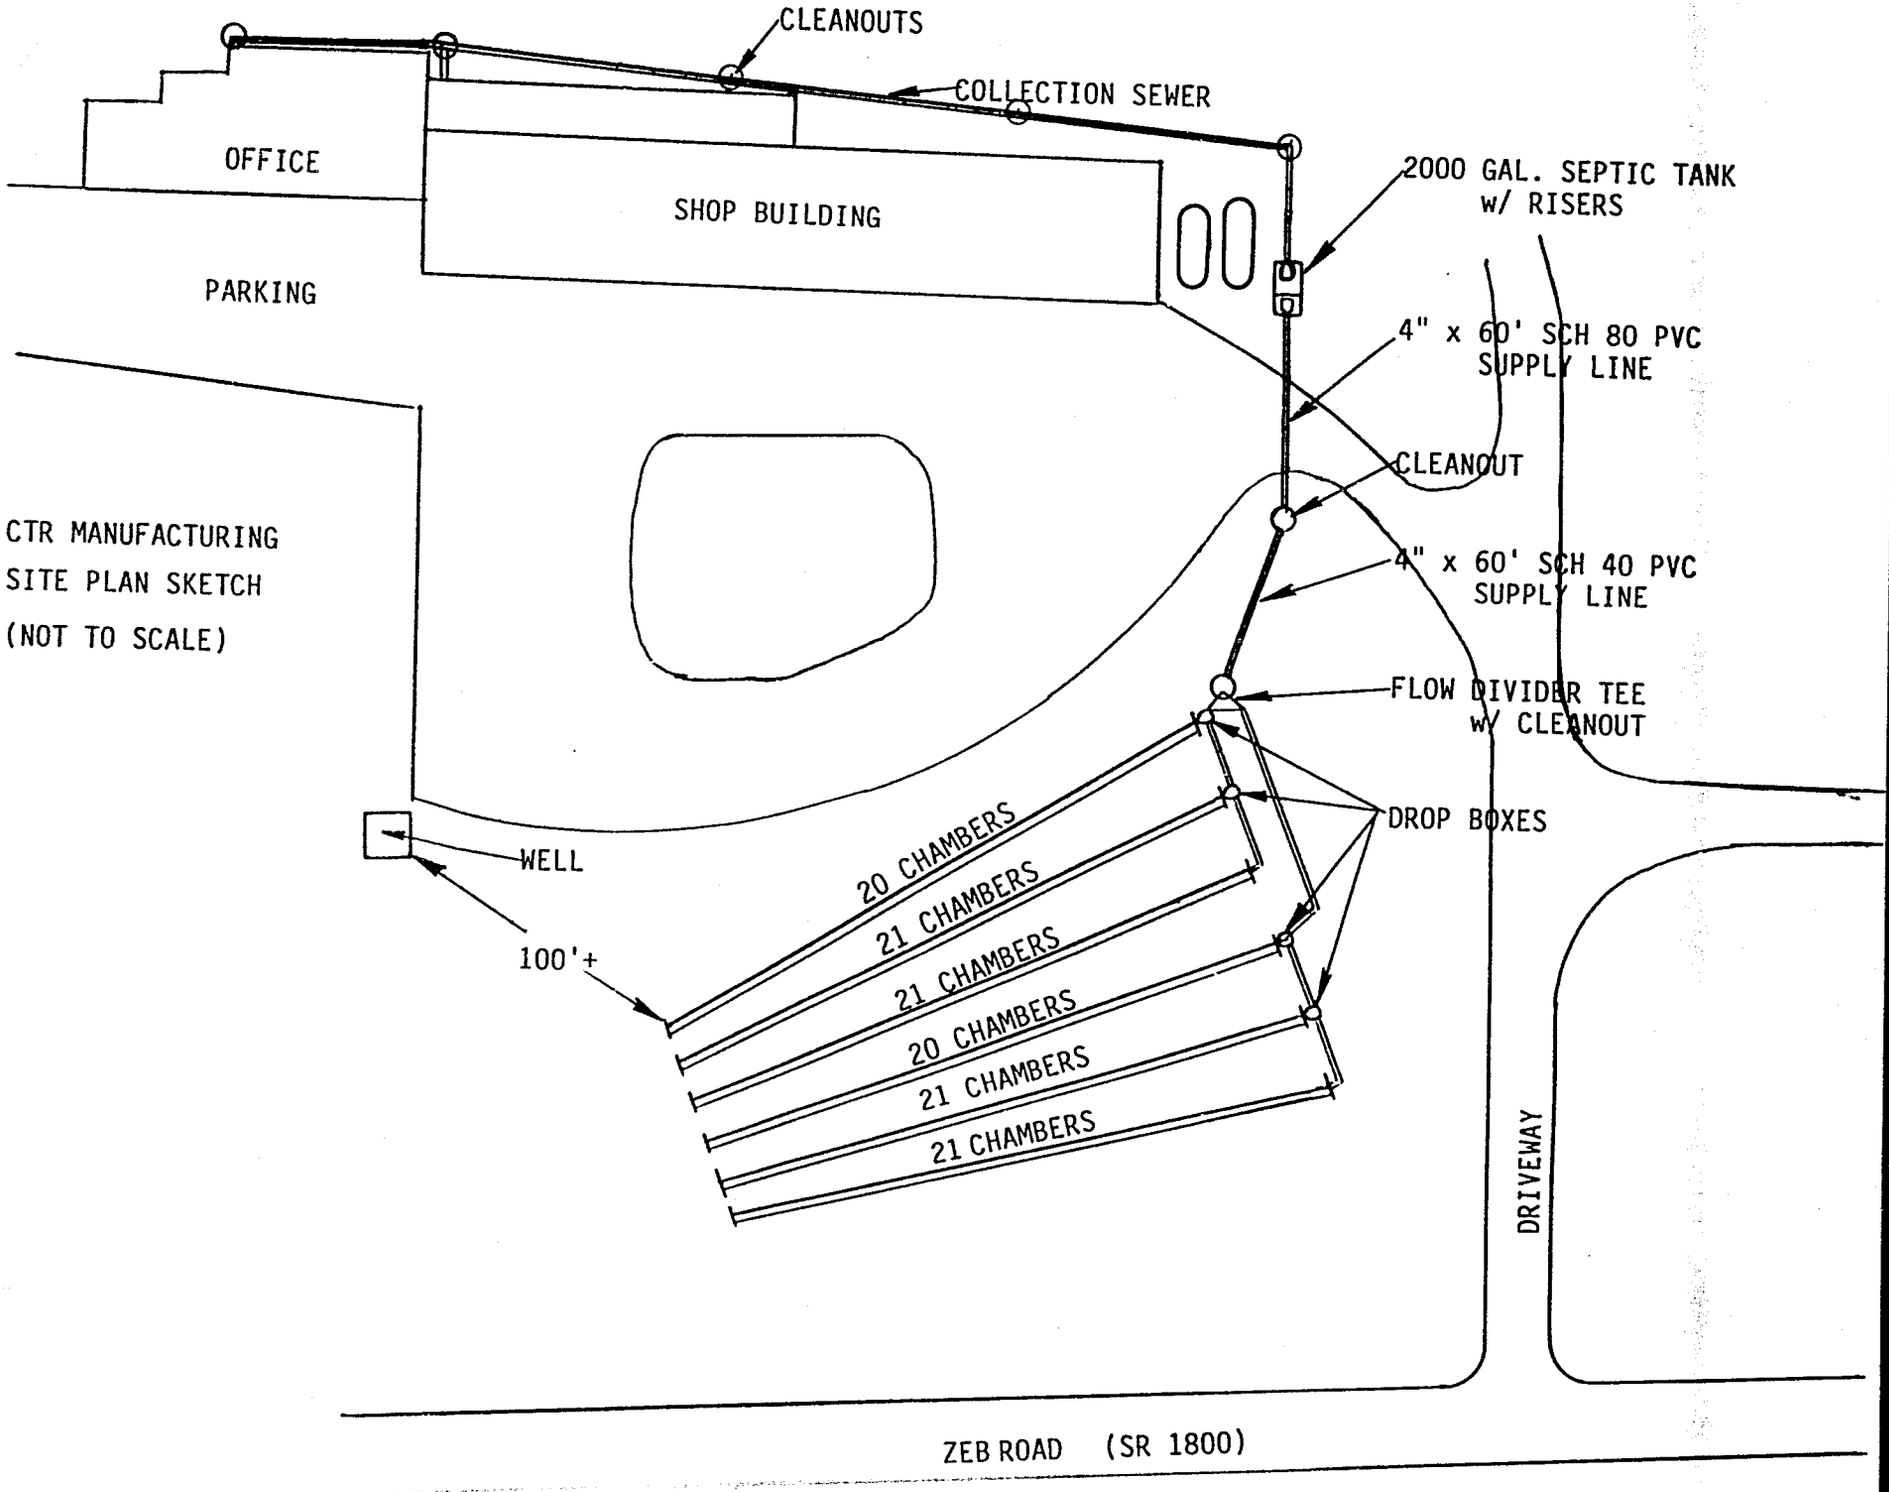

CLEANOUTS
COLLECTION SEWER
OFFICE
SHOP BUILDING
PARKING
2000 GAL. SEPTIC TANK
w/ RISERS
4" x 60' SCH 80 PVC
SUPPLY LINE
CLEANOUT
4" x 60' SCH 40 PVC
SUPPLY LINE
FLOW DIVIDER TEE
W/ CLEANOUT
DROP BOXES
CTR MANUFACTURING
SITE PLAN SKETCH
(NOT TO SCALE)
WELL
100'+
20 CHAMBERS
21 CHAMBERS
21 CHAMBERS
20 CHAMBERS
21 CHAMBERS
21 CHAMBERS
DRIVEWAY
ZEB ROAD (SR 1800)