SH

File/Permit #: 2024-59258

**IREDELL COUNTY HEALTH DEPARTMENT**
**JANE HINSON, MS, BSN, RN**
**HEALTH DIRECTOR**

Public Health
Prevent. Promote. Protect.
Iredell County Health Department

# EXISTING SYSTEM APPROVAL

*Issued by:* ☒ Local Health Department ☐ AOWE ☐ Certified Inspector

☒ Existing System Approval
- ☐ Site modification (e.g., storage shed) or footprint addition with no DDF or wastewater strength increase
- ☒ Reconnection when the proposed facility is in the same footprint as existing/previous facility

☐ Construction Authorization/Notice of Intent to Construct

*[issued for reconnection when the proposed facility is not in the same footprint as existing/previous facility pursuant to Session Law 2023-77, Section 5.(c)]*
*[certified inspectors are not authorized to approve reconnections outside of footprint pursuant to Session Law 2023-77, Section 5.(c)]*

Applicant: Ashley Doan
Mailing Address: 152 Rambling Ln
City: Statesville
State: NC Zip: 28625
Phone #: 980-434-8350
Email: ashleydoan1980.ad@gmail.com

Owner: Same as Applicant
Mailing Address:
City:
State: Zip:
Phone #:
Email:

PIN/Lot Identifier: 4820-21-6945
Property Location/Address: 152 Rambling Ln, Statesville 28625 (No sub)
Facility Type: ☐ House/Modular ☒ Mobile/Manufactured Home ☐ Business ☐ Other:

Operation Permit/ATO #: 2024-59258 Design Daily Flow: 240 GPD
Number of Bedrooms: 2 Max # Occupants: 4 Other:
Wastewater Strength: ☒ Domestic ☐ High Strength ☐ Industrial Process Wastewater
Water Supply: ☒ Private well ☐ Public well ☐ Shared well ☐ Municipal Supply ☐ Spring ☐ Other:

Proposed Property Improvement: Replacing mobile home.

All of the following must be checked for approval:

***For Reconnections:**
- ☒ Site complies with its Operation Permit or the wastewater system was in use prior to July 1, 1977
- ☒ No current or past uncorrected malfunction of the system as described in 15A NCAC 18E .1303(a)(2)
- ☒ DDF and wastewater strength for the proposed facility do not exceed that of the existing system
- ☒ Facility meets the setbacks in Section .0600 of 15A NCAC 18E
- ☒ Existing system is being operated and maintained in accordance with Section .1300 of 15A NCAC 18E and permit conditions.

***For Site Modifications or Footprint Expansions:**
- ☐ Proposed structure meets the setbacks in Section .0600 of 15A NCAC 18E

Approval Conditions: System appeared to be working at time of inspection.


Inspector's Printed Name: Cory Whicker Inspector Certification #: 3014
Inspector's Signature: Cory Whicker Date: 8/21/24

*See attached site sketch*

# EXISTING SYSTEM APPROVAL
## SITE SKETCH

Operation Permit/ATO #: 2024-59258 PIN/Lot Identifier: 4820-21-6945

Owner: Ashley Doan Property Location/Address: 152 Rambling Ln, Statesville 28625

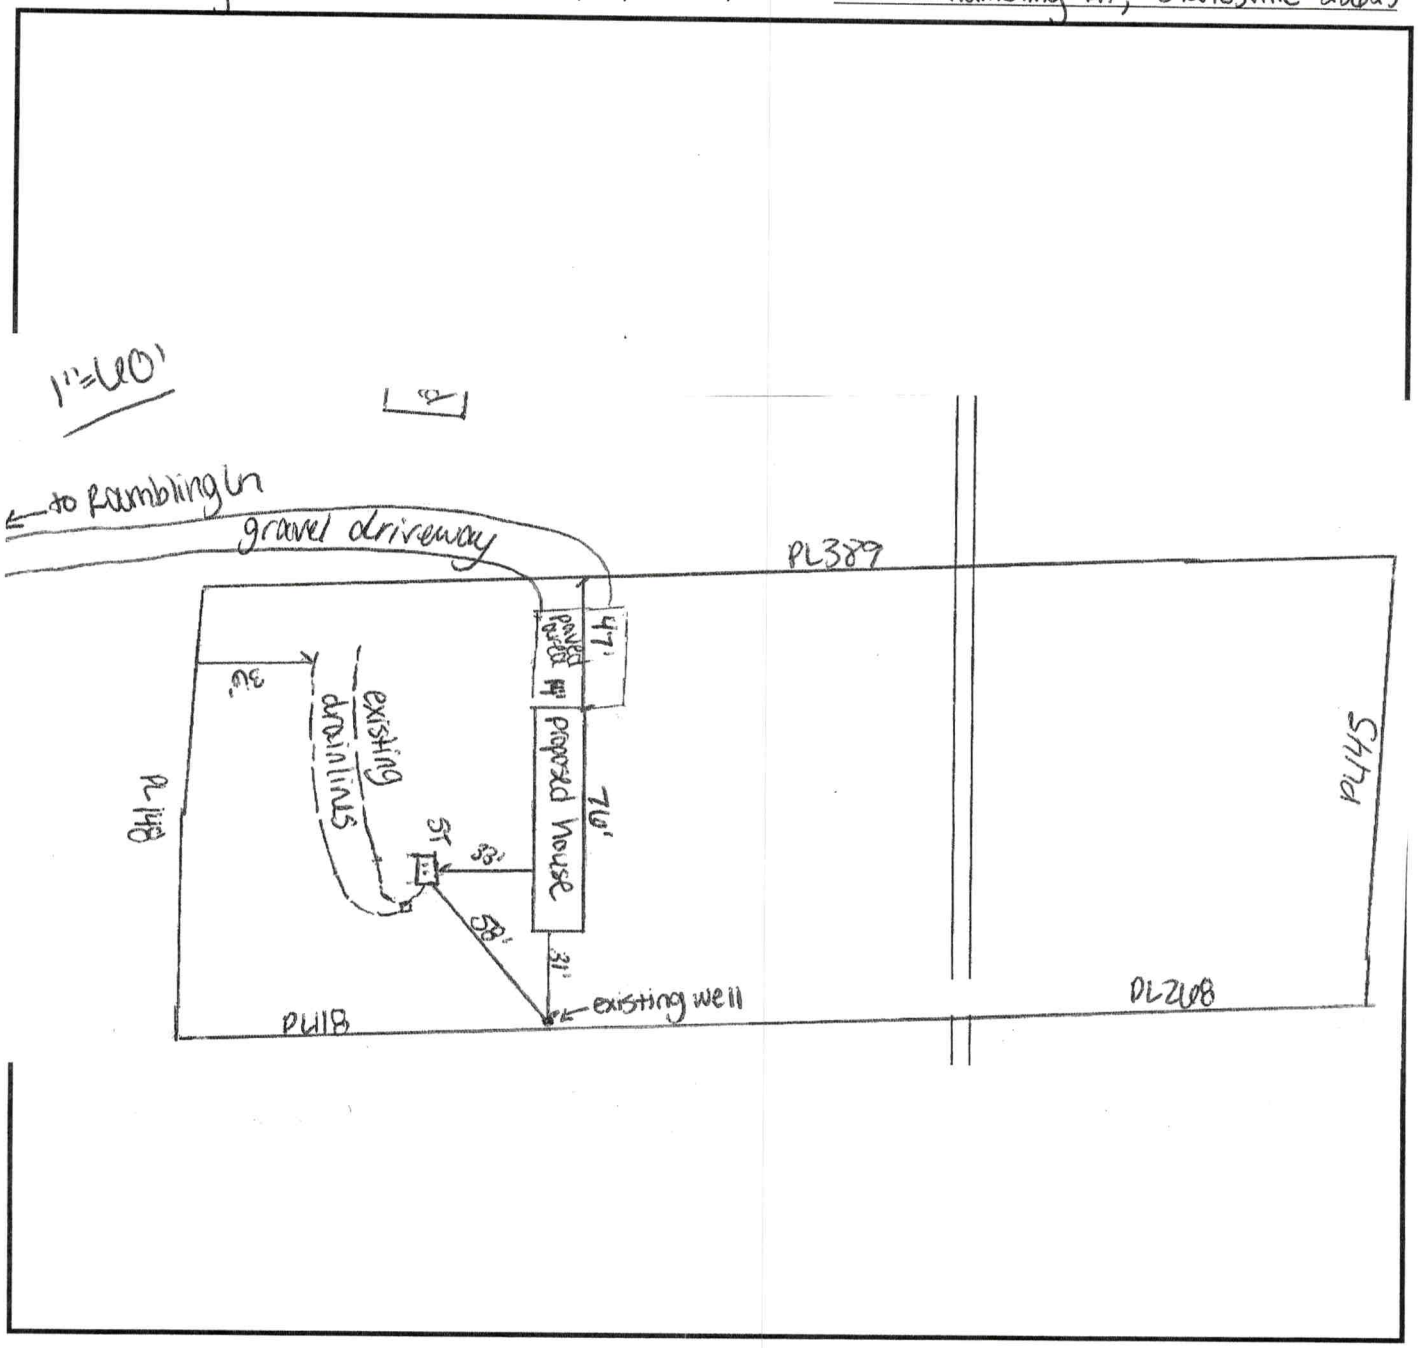


*Include the existing and proposed structures and applicable setbacks.*


**Central Office**
318 Turnersburg Hwy
Statesville, NC 28625
704-878-5300

**Mooresville Site**
610 E. Center Avenue
Mooresville, NC 28115
704-664-5281

**Environmental Health**
349 N. Center Street
Statesville, NC 28677
704-878-5305 x3456

**www.co.iredell.nc.us/161/Health-Department**