IREDELL COUNTY HEALTH DEPARTMENT

Application For Improvement Permit and/or Authorization To Construct, Existing System Inspection

(THE ABOVE PERMIT DOCUMENTS WILL BECOME INVALID IF INFORMATION PROVIDED ON THIS APPLICATION IS FALSIFIED OR CHANGED, OR IF THE SITE IS ALTERED. THE IMPROVEMENT PERMIT IS VALID FOR EITHER 60 MONTHS OR WITHOUT EXPIRATION DEPENDING UPON DOCUMENTATION SUBMITTED - APPLICATION WITH SITE PLAN 60 MONTHS, APPLICATION WITH COMPLETE, SCALED PLAT WITHOUT EXPIRATION. SEE 15A NCAC 18A .1937(f) FOR DETAILS)

1. APPLICATION FOR: ___ Improvement Permit ✓ Authorization To Construct ___ BOTH ___ Existing System Inspection

2. Page 2: *Site Plan Worksheet* Form MUST Accompany This Application
   The following optional attachments may also be submitted: ___ Survey Plat, Scaled no more than 1 Inch = 60 Feet
   Place check ( ) beside whichever is submitted if applicable ___ Custom Site Plan, Scaled no more than 1 Inch = 60 Feet

3. **Applicant Information:**

JOHN CHILDERS	1107 Laurelwood Pl. Lenoir, N.C. 28645	704 516 9272	704 608 7205 ~~704 516 9272~~
Applicant Name	Mailing Address	Home Phone	Work Phone
Joe B. Williams	621 Swimming Pool Road Hampton, TN 37658-3413		
Owner Name	Mailing Address	Home Phone	Work Phone

4. **Property Information:**

Coolbrook Rd.	Union Grove Township	D.B. 150 P.169
Street Address	Subdivision Name	Section/Phase and Lot Number

Driving Directions: North on Hwy 115 (N.C.) From Statesville to Coolbrook Dr. turn left. property App. 7/10 mile on left

****

5. **RESIDENTIAL Site Development Information:** *(Check or Complete ALL that apply)*

(✓) New, Single Family Residence
( ) New, Multi-Family Residence
( ) Expansion of Existing Septic System
( ) Repair To Failing Septic System

Maximum Number of Bedrooms 3
Maximum Number of Occupants 2
If Expansion, Current Number of Bedrooms ____

(✓) Crawl Space Foundation?
( ) Concrete Slab Foundation?
( ) Basement w/Plumbing?
( ) Basement w/out Plumbing?

IF Non- Residential Site Development:
Type of Business _____
Square Footage of Building _____
Maximum Number of Employees _____
Maximum Number of Seats _____

****

6. **Proposed Water Supply:**

(✓) New Well ( ) Existing Well ( ) Community Well ( ) City Water ( ) Other Public Water

****

7. **Desired Septic System Type:** *(You may rank in order of preference, if any)*

( ) Alternative (✓) Conventional ( ) Innovative ( ) Modified Conventional ( ) Other_____ ( ) No Preference

****

8. **Please Answer The Following To The Best of Your Ability:**

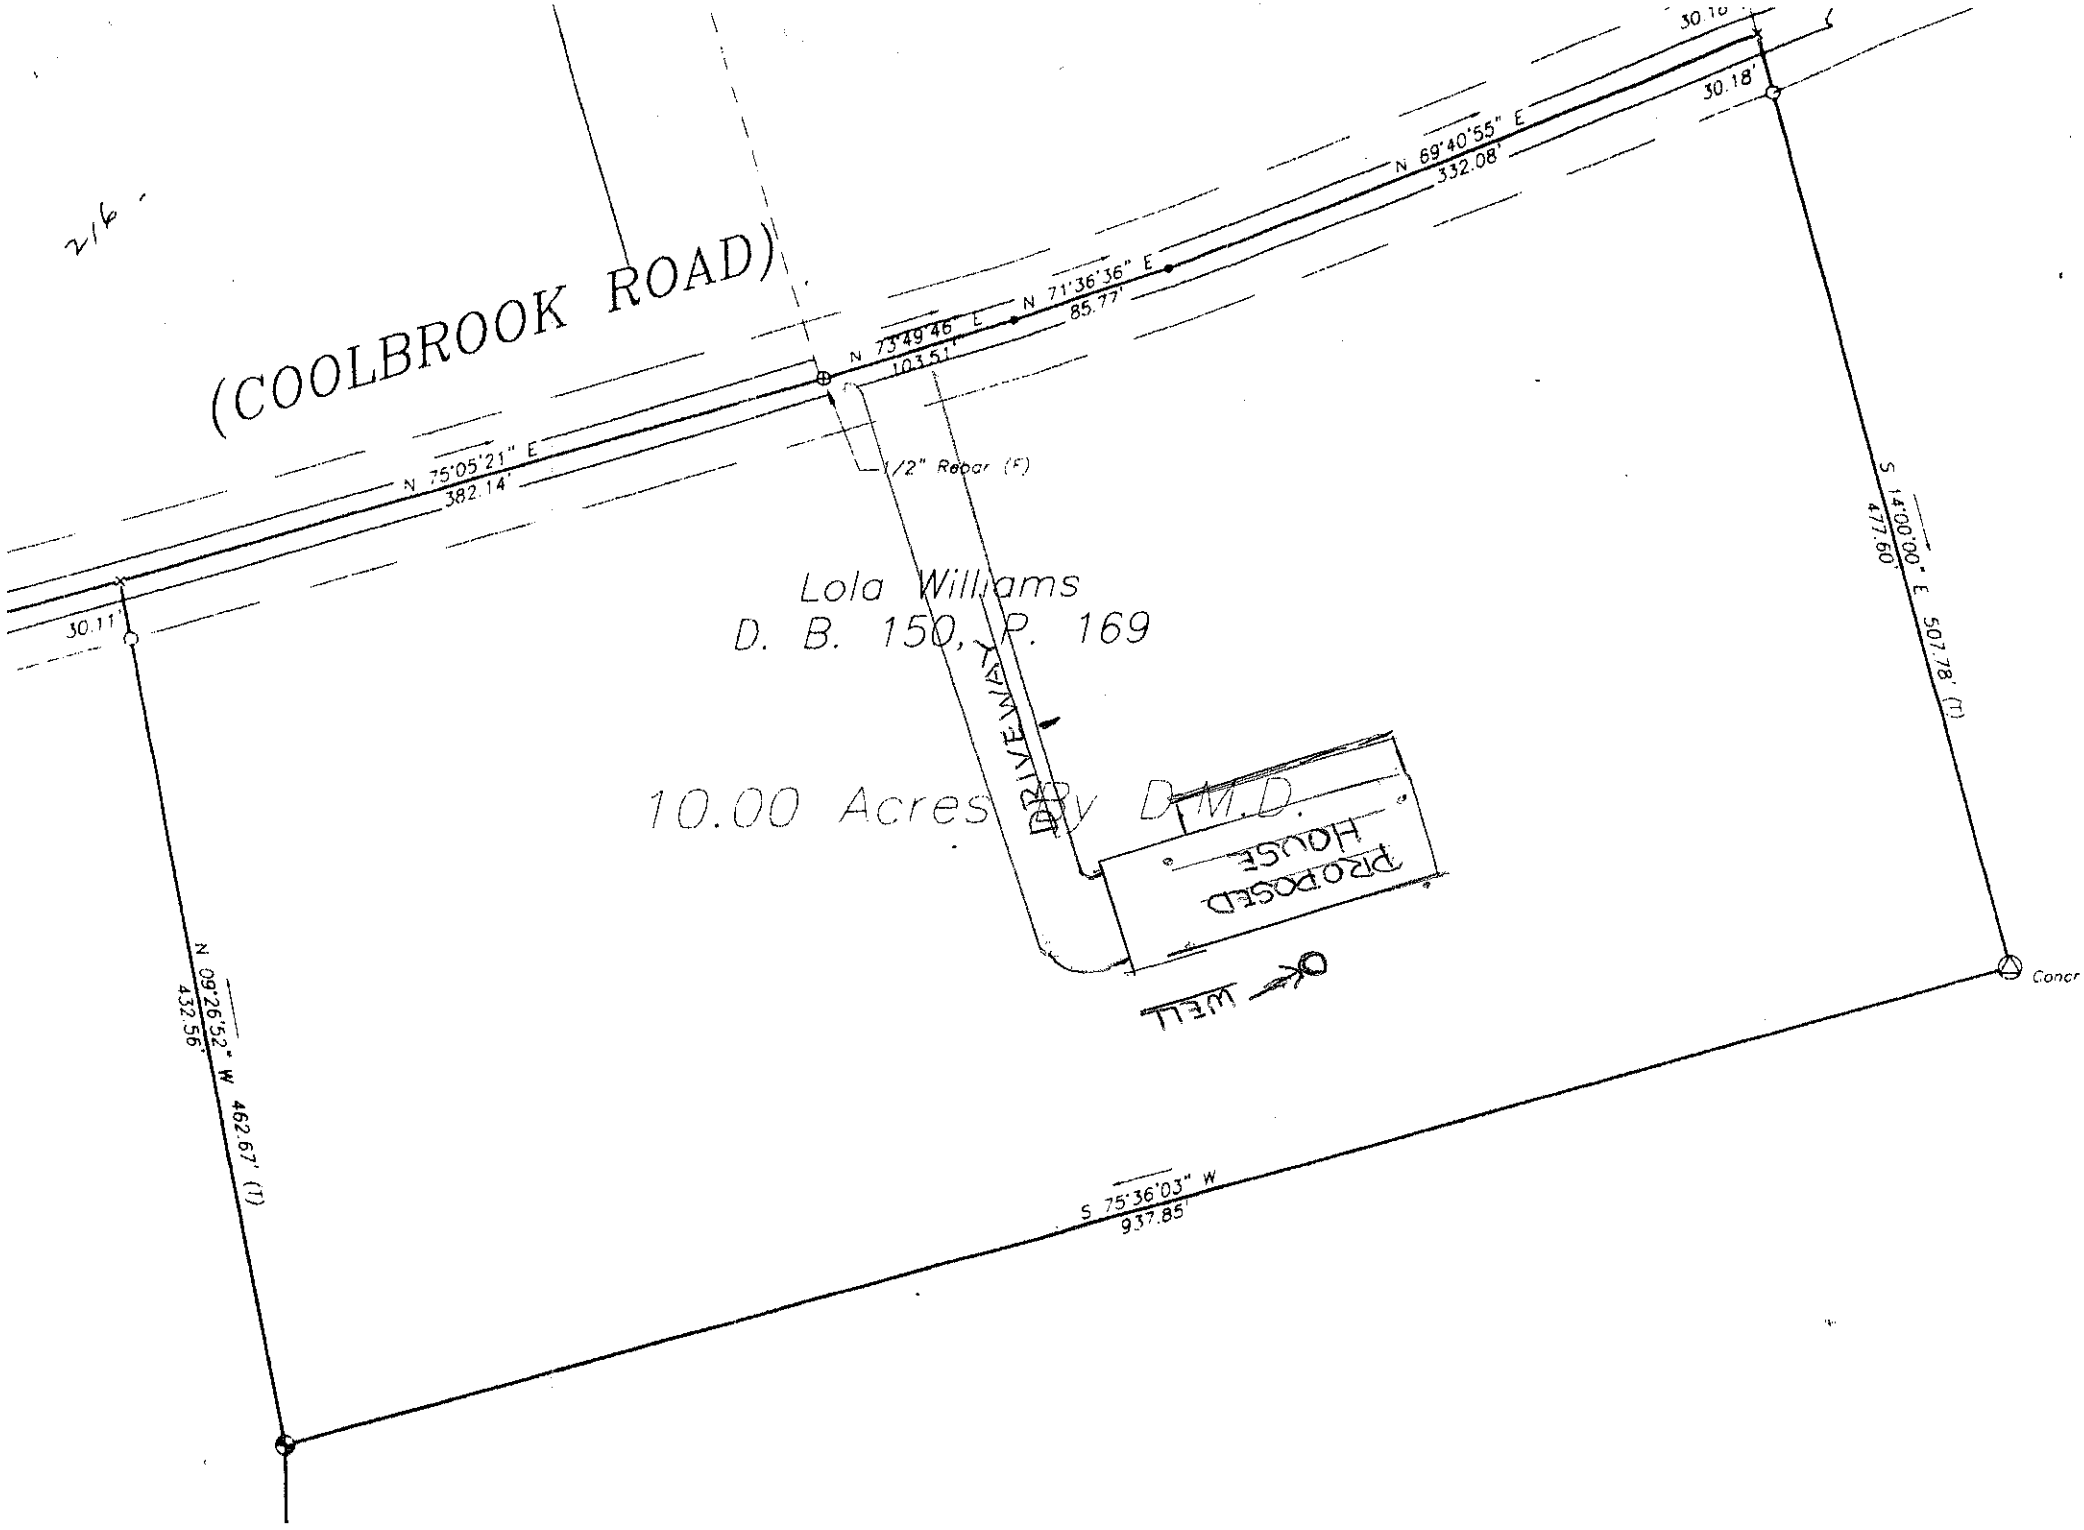
( ) Yes (✓) No Does the site contain any jurisdictional wetlands?
( ) Yes (✓) No Is any non-domestic sewage (i.e. industry) to be generated?
( ) Yes (✓) No Is the site subject to approval by any other public agency?

****

I have read this application and certify that the information provided herein is true, complete, and correct. Authorized county and state officials are granted right of entry to conduct necessary inspections to determine compliance with applicable laws and rules. I understand that I am solely responsible for the proper identification and labeling of all property lines and corners and making the site accessible so that a complete site evaluation can be performed.

9. Signature: Lesley Templeton (Agent) — July 6, 2004

Property owner or owner's legal representative signature (SIGNATURE REQUIRED) — DATE


(COOLBROOK ROAD)
N 75°05'21" E
382.14'
N 73°49'46" E
103.51'
N 71°36'36" E
85.77'
N 69°40'55" E
332.08'
30.18'
1/2" Rebar (F)
30.11'
Lola Williams
D. B. 150, P. 169
10.00 Acres By D.M.D.
DRIVEWAY
PROPOSED
House
WELL
S 14°00'00" E
477.60'
S 75°36'03" W
937.85'
N 09°26'52" W
432.56'
462.67' (T)
507.78' (T)