
Approved 4 BEDROOM PLAN BASEMENT UNFinished

SEARCH RESULTS

DANZE & DAVIS ARCHITECTS, INC.

Acknowledgement Of
Plans Submittal ONLY!
Date 1-12-06
Date 1/12/06

116'-2"

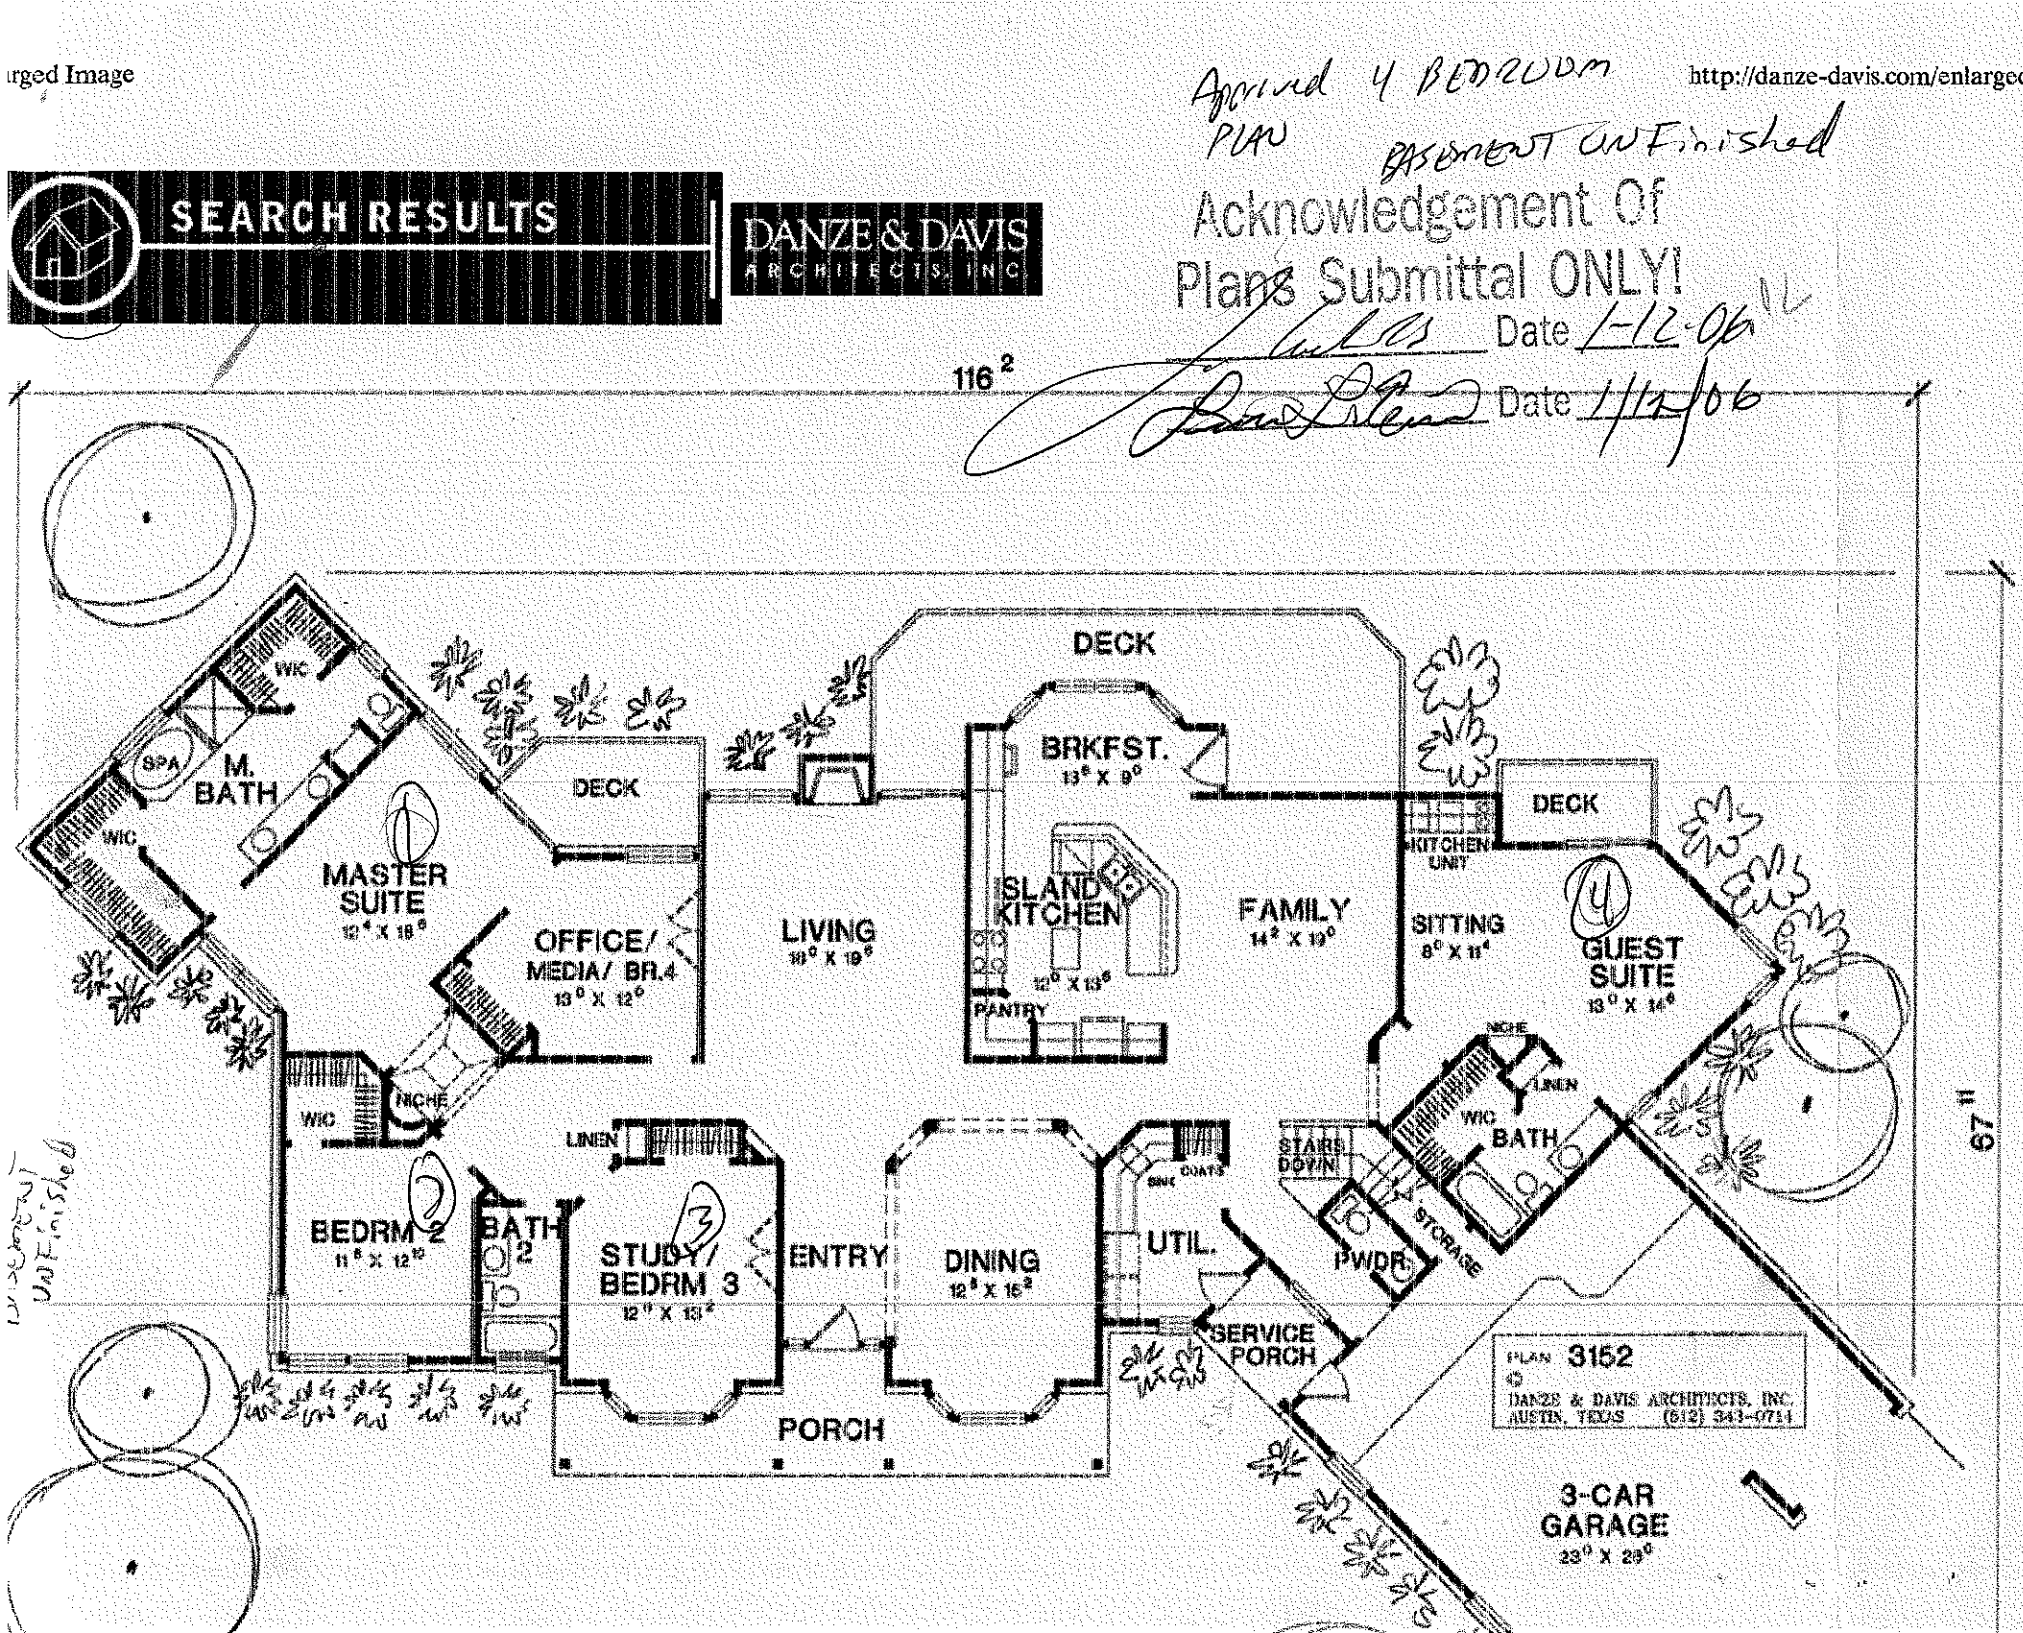

UNFinished