IREDELL COUNTY HEALTH DEPARTMENT


ENVIRONMENTAL HEALTH DIVISION

PAGE 2: ***SITE PLAN WORKSHEET***

SEE THE "SAMPLE SITE PLAN" BELOW. ***INCOMPLETE SITE PLANS WILL BE RETURNED TO YOU FOR COMPLETION AND MAY RESULT IN A DELAY IN THE ISSUANCE OF YOUR SEPTIC SYSTEM PERMIT!!!***

Place an (X) beside each item as you complete the site plan:

- (X) **Property Line measurements are clearly identified**
- (X) **All proposed structures are indicated**
- (X) **Front and side setbacks from property line**
- ( ) **Preferred driveway location and well location**
- (X) **Area you prefer your septic system to be placed**
- (X) **North arrow, or other sufficient indicator of direction**

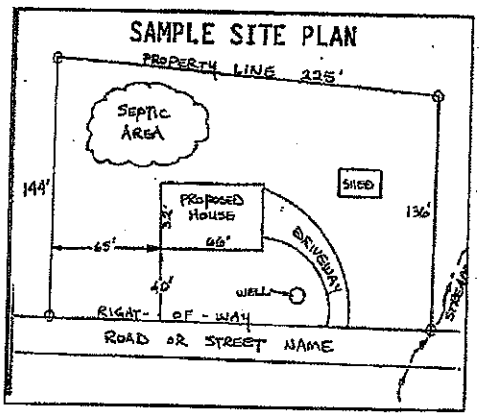

Circle N/A on the following if appropriate:

Location of septic systems and wells within 100' of your property (N/A)
Location of easements and rights of ways on your property (N/A)
Location of any designated wetlands on the property (N/A)

USE THIS SPACE TO DRAW YOUR SITE PLAN

Show: proposed house or business footprint, wells, water lines, patios, pools and decks, and any other item that will occupy space on the site


See Attached

Signature: Sam Kellum

Property owner or owner's legal representative signature (SIGNATURE REQUIRED)

7/1/16

DATE

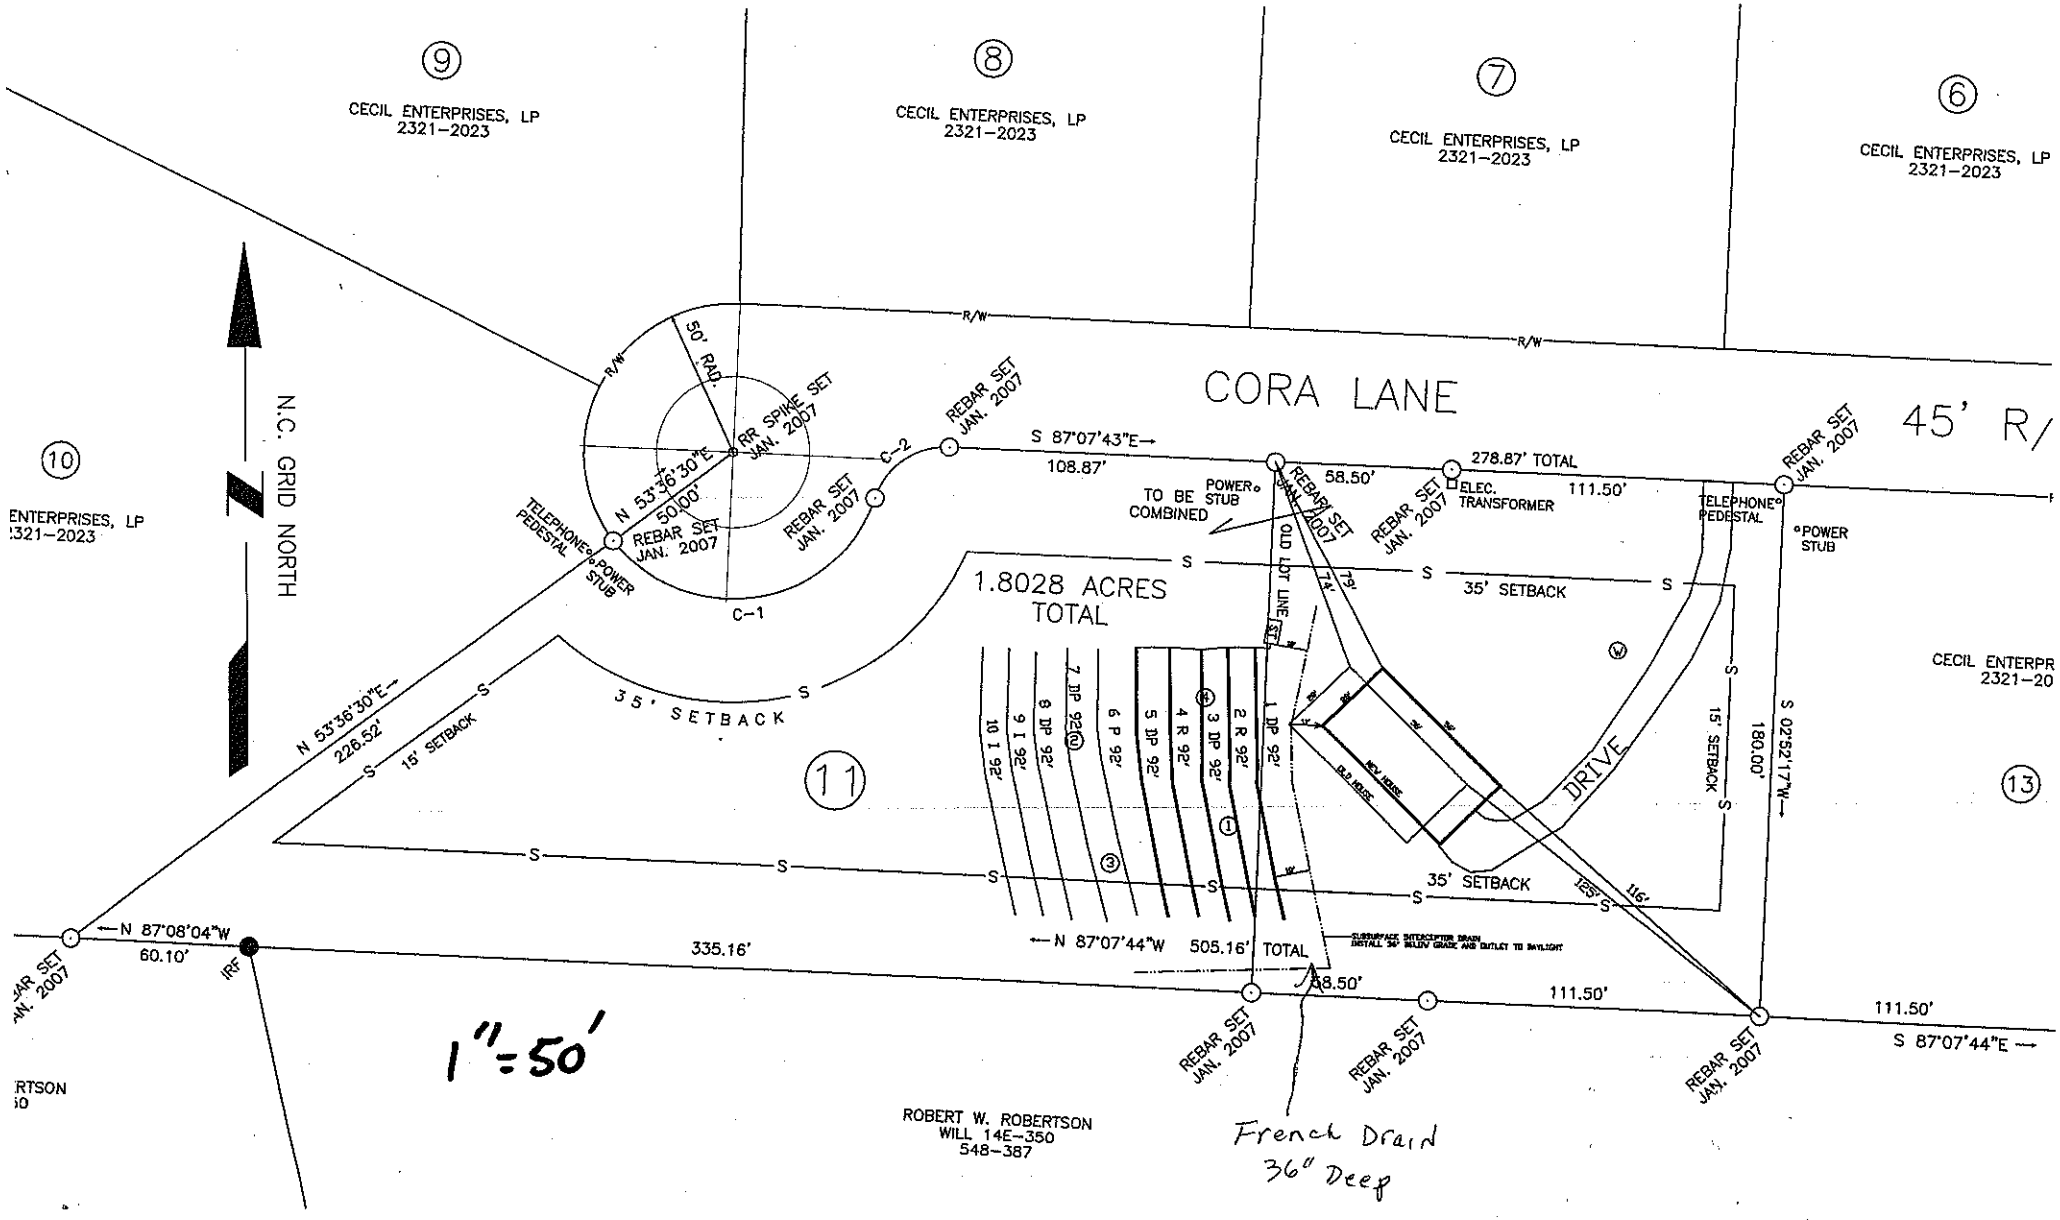
⑨
CECIL ENTERPRISES, LP
2321–2023
⑧
CECIL ENTERPRISES, LP
2321–2023
⑦
CECIL ENTERPRISES, LP
2321–2023
⑥
CECIL ENTERPRISES, LP
2321–2023
CORA LANE
45' R/
R/W
50' RAD.
RR SPIKE SET JAN. 2007
REBAR SET JAN. 2007
C-2
C-1
N 53°36'30"E
50.00'
S 87°07'43"E
108.87'
58.50'
278.87' TOTAL
111.50'
ELEC. TRANSFORMER
TELEPHONE PEDESTAL
POWER STUB
TO BE COMBINED
OLD LOT LINE
1.8028 ACRES TOTAL
35' SETBACK
15' SETBACK
N 53°36'30"E
226.52'
⑩
ENTERPRISES, LP
2321–2023
N.C. GRID NORTH
⑪
⑬
CECIL ENTERPR
2321–20
DRIVE
180.00'
S 02°52'17"W
N 87°08'04"W
60.10'
335.16'
N 87°07'44"W
505.16' TOTAL
S 87°07'44"E
1"=50'
ROBERT W. ROBERTSON
WILL 14E–350
548–387
French Drain
36" Deep