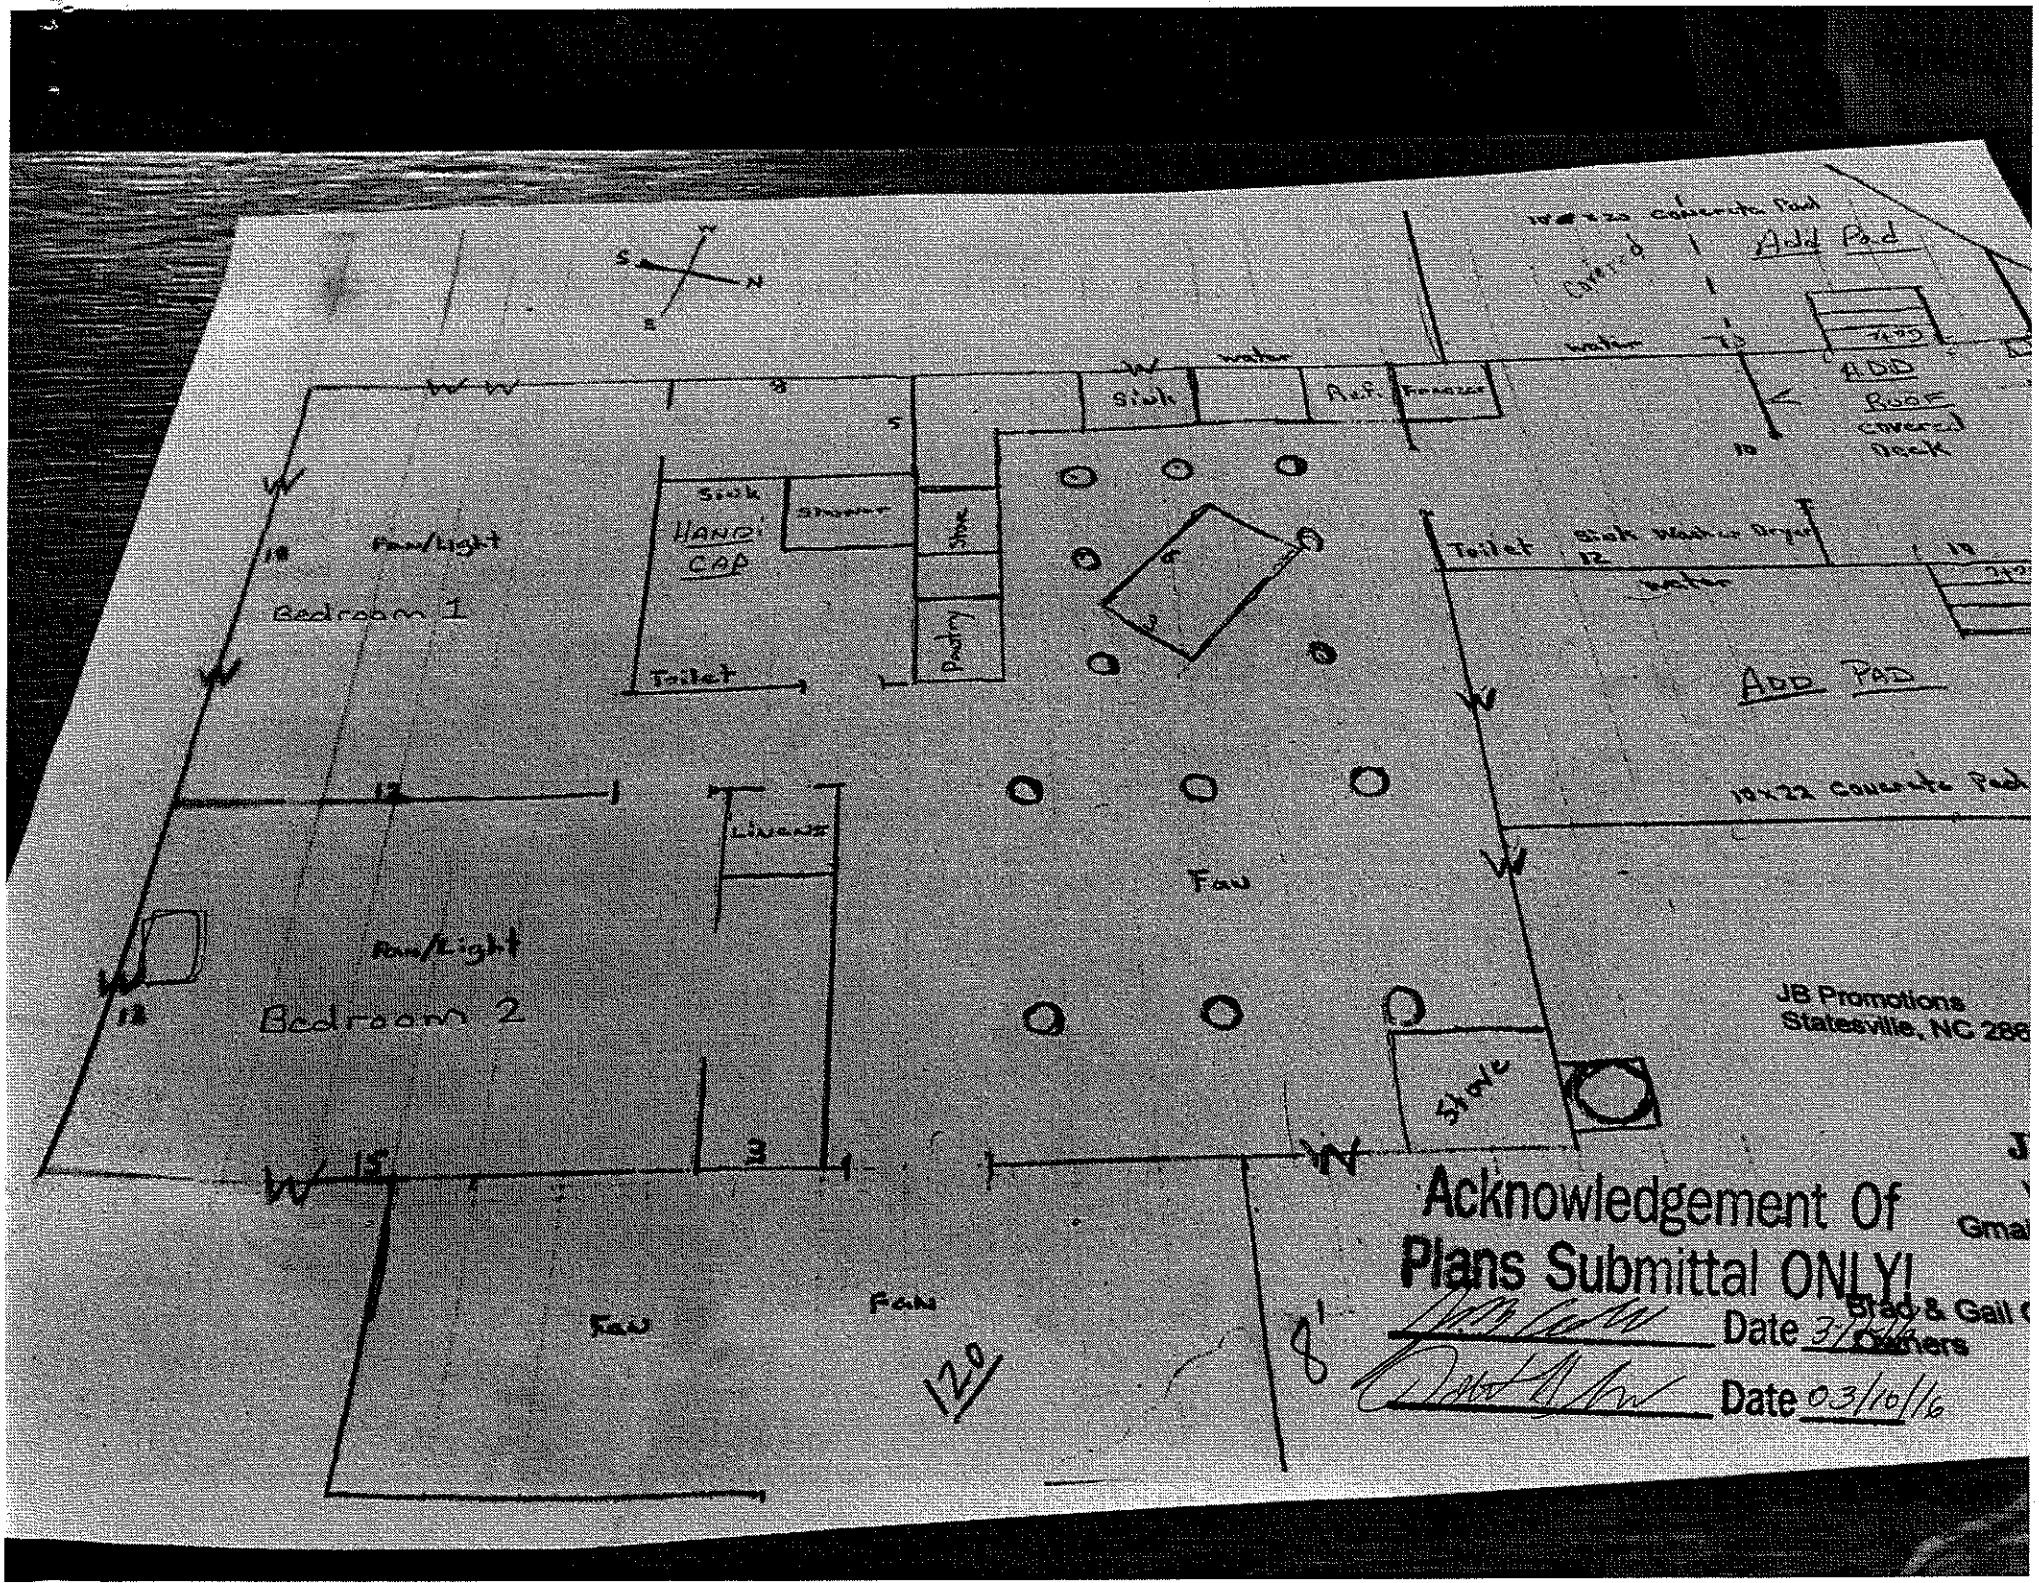

Bedroom 1
Fan/light
Hand Cap
Sink
Shower
Toilet
Pantry
Refr.
Freezer
Add Pad
Roof covered Deck
Toilet
Sink
Washer
Dryer
Add Pad
10x22 Concrete Pad
Bedroom 2
Fan/light
Linens
Fan
Fan
Fan
Slate
JB Promotions
Statesville, NC 286
Acknowledgement Of
Plans Submittal ONLY!
Date 3/10/16
Owners
Date 03/10/16