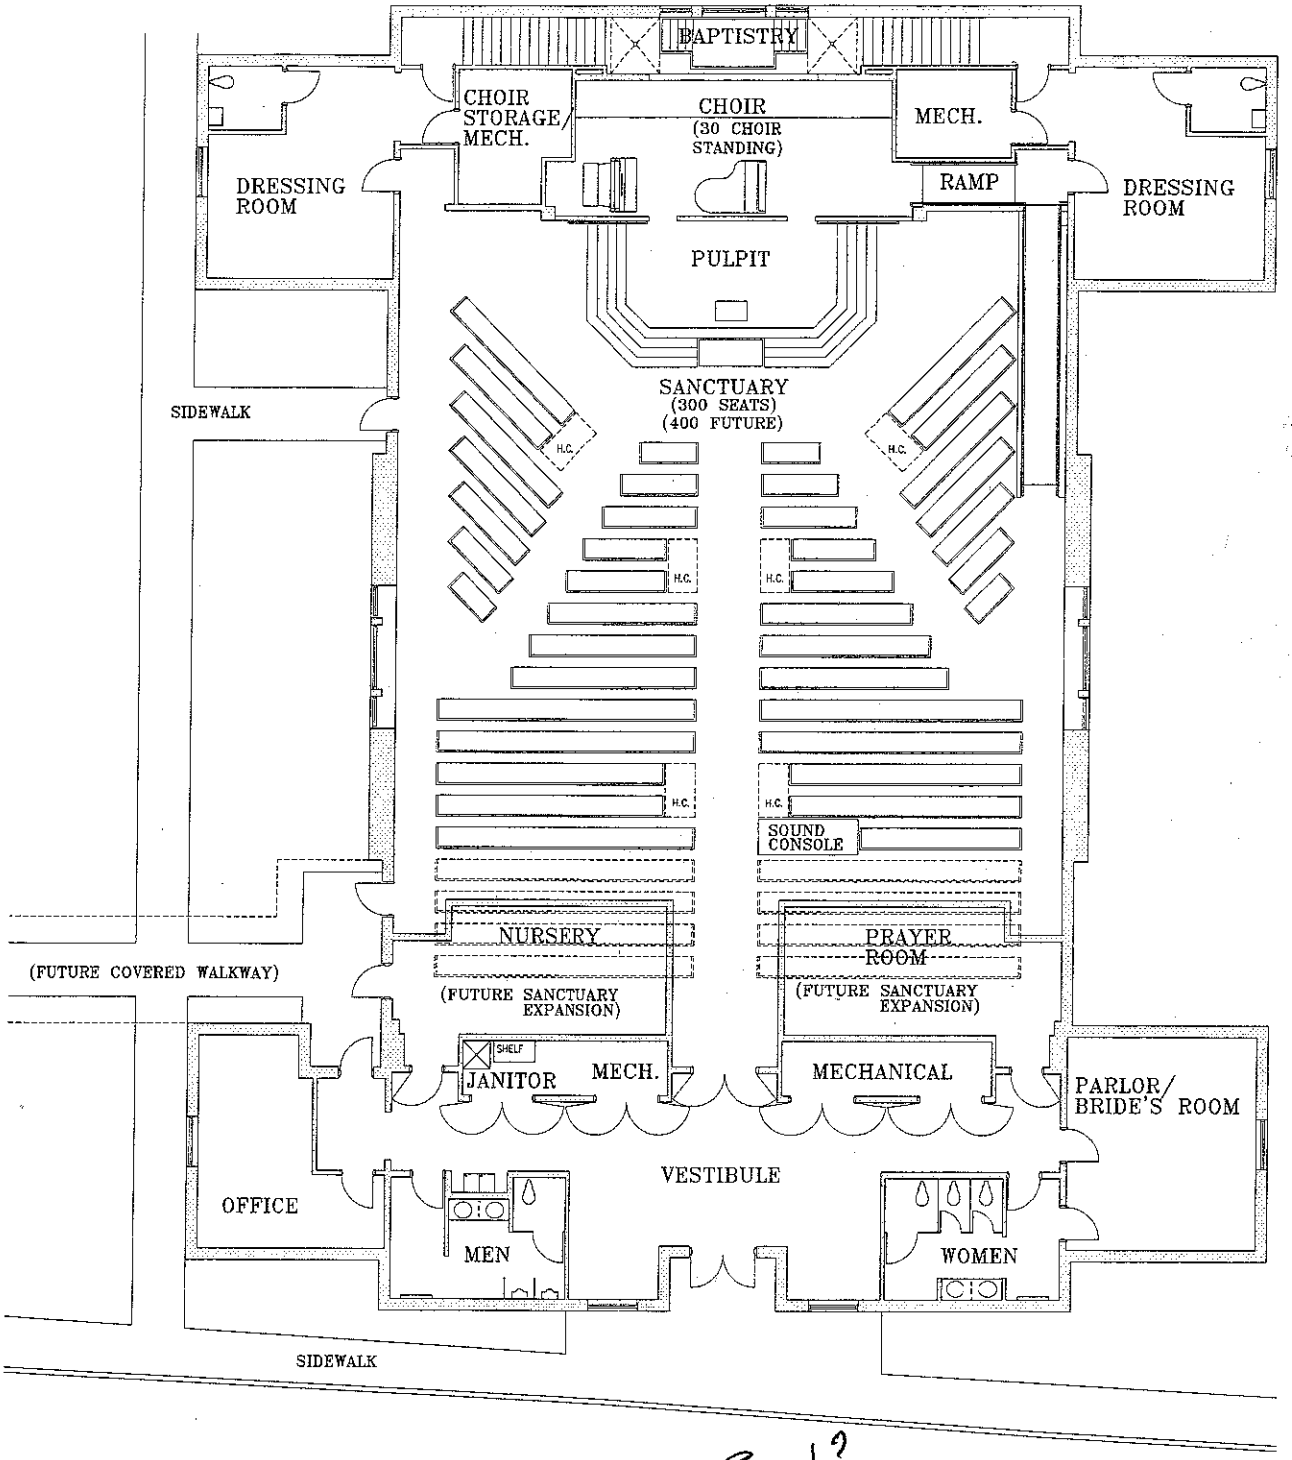


Porch?

26 x 11.5 / 300 SEATING

Floor Plan

0 8' 16' 32'

NORTH

Schematic Plans

MT. VERNON BAPTIST CHURCH

OLIN, NORTH CAROLINA

WKWW Architects - Charlotte, NC

29 MAR 2007