04687

IREDELL COUNTY HEALTH DEPARTMENT

(SEPTIC TANK) IMPROVEMENTS PERMIT AND CERTIFICATE OF COMPLETION

(Ground Absorption Sewage Disposal System -- G. S. Chapter 130-Article 13C)

OWNER OR CONTRACTOR FRED IRELAND DATE 7-8-86. PERMIT NO.

PHONE: Business — Home

LOCATION Hwy 901 west of I77 - T.L. on Shoe's Mill Rd. past Union Grove School T.R. on Indian Hill Rd - 3/4 mi. on left behind Calvary Bap. Church

SUBDIVISION NAME S. R. No.

LOT NO. 2&11 SECTION OR BLOCK NO.

House ( ) Mobile Home (✓) Business ( ) Other

No. Bedrooms 2 No. Bathrooms 1.5

	Yes	No
Garbage Disposal Unit	Yes ( )	No (✓)
Auto. Dishwasher	Yes ( )	No (✓)
Auto. Wash. Machine	Yes (✓)	No ( )
Site Suitable	Yes (✓)	No ( )

Lot Area Ample

Character & Porosity of Soil Prov. Suitable.


Percolation Rate .5 gal./sq. ft.

Topography 2-6%

Depth to Water Table 10'+

Rock or other impervious formations none observed.

____ Basement with Plumbing ____ Basement without Plumbing ✓ No Basement

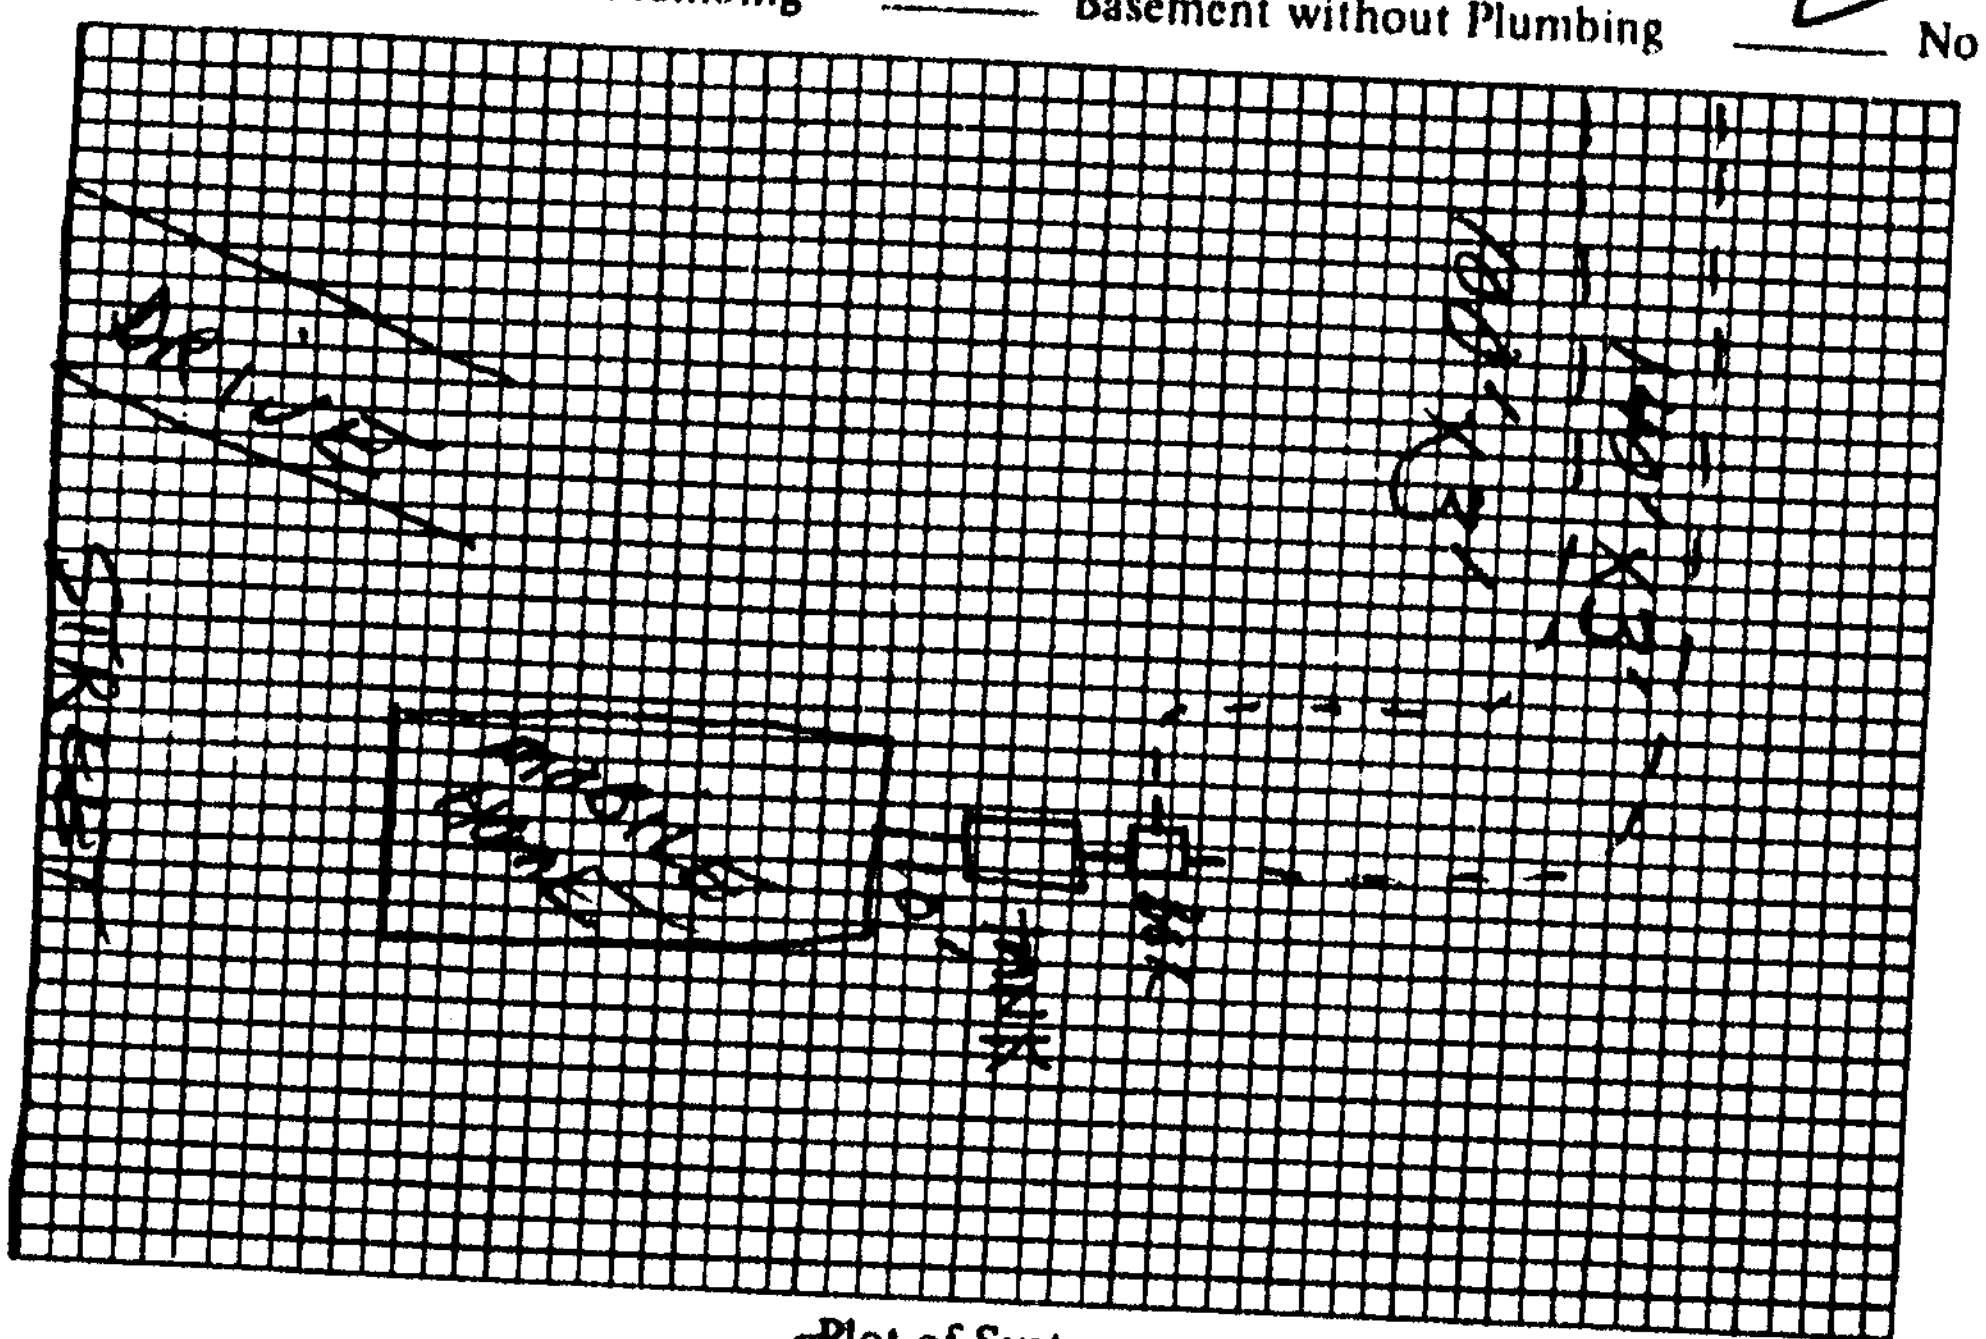

Plot of System

Size of Tank 1000 Gals.

Nitrification Field: 2

No. of Lines

Sq. Ft. 720 Linear Ft. 240

Depth of Stone in Lines 12"

Water Supply: Individual ( )

Public (✓)

Installed by James Hartness

I understand and agree to install septic tank system as specified on this Improvements Permit.

Signed:

IMPROVEMENTS PERMIT BY Steve Brown

COMMENTS:

CERTIFICATE OF COMPLETION BY Steve Brown

EXISTING SYSTEM CHECKED BY: DATE 7-8-86.

DATE

CONSTRUCTION MUST COMPLY WITH ALL OTHER APPLICABLE STATE AND LOCAL REGULATIONS.

Permit is VOID if any unauthorized changes are made in installation of system and/or if any false information is supplied in making Improvements Permit.

Health Dept. Copy: White Inspection Dept. Copy: Yellow Sanitarian's Copy: Pink Owner's Copy: Gold