
Need Print Back

Acknowledgement Of Plans Submittal ONLY!
Date 10/13/06
Date 10/13-06

MODEL 23-270
3 BEDROOM, 2 BATH
ACTUAL SIZE: 68'-0" x 26'-8"
TOTAL AREA: 1813 SQ. FT.

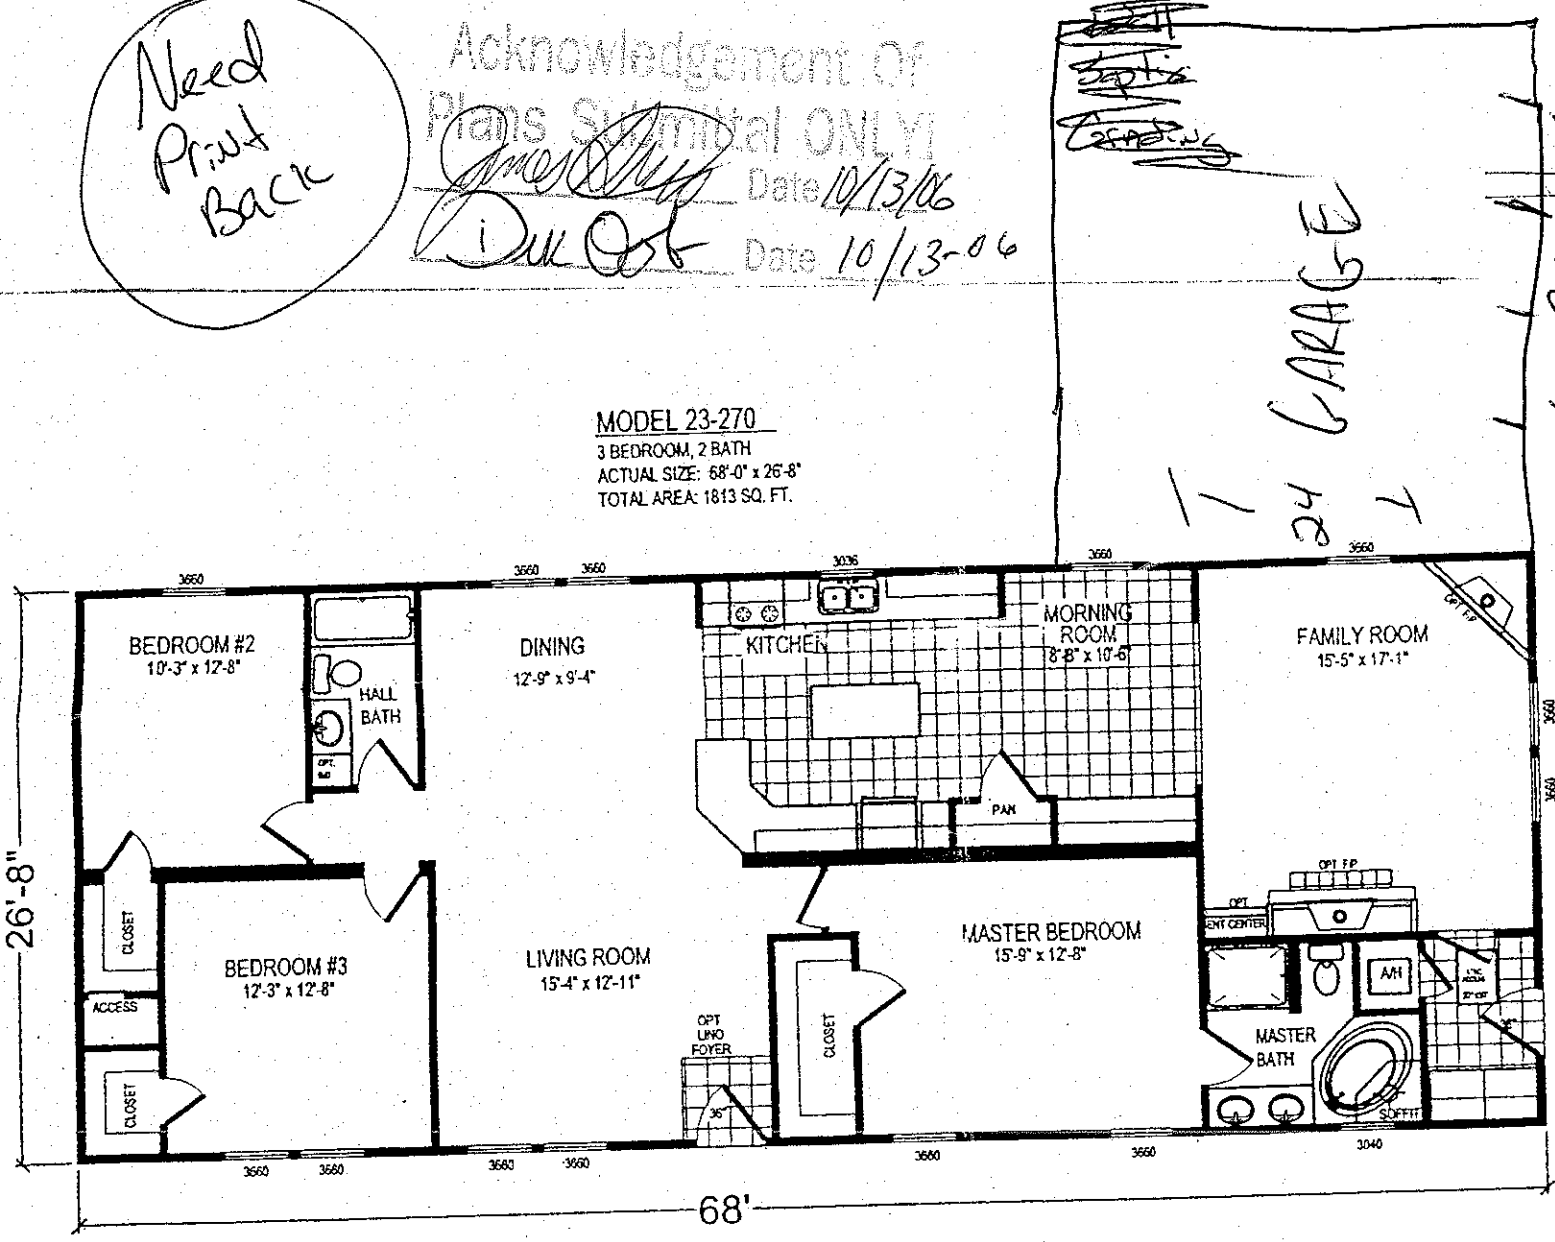

CHAMPION HOME BUILDERS CO.
4968 HWY. 901, EAST, ELLINGTON, SC 29046

PROJECT

TITLE: LITERATURE PLAN
MODEL: 23-270
DATE: 10/2/03
SCALE:
DRAWN BY: JPT
REVISED:
REVISIONS:
SHEET NO: L-101
PAGE: