05148

IREDELL COUNTY HEALTH DEPARTMENT

(SEPTIC TANK) IMPROVEMENTS PERMIT AND CERTIFICATE OF COMPLETION

(Ground Absorption Sewage Disposal System -- G. S. Chapter 130-Article 13C)

OWNER OR CONTRACTOR Zeb Spence DATE 10-27-86 PERMIT NO. ______

PHONE: Business ______ Home ______

LOCATION Indian Hill Rd - on Lt. from Union Grove School

SUBDIVISION NAME ______ S. R. No. ______

LOT NO. ______ SECTION OR BLOCK NO. ______

House (✓) Mobile Home ( ) Business ( ) Other ______

No. Bedrooms 3 No. Bathrooms 2

Garbage Disposal Unit Yes ( ) No (✓)

Auto. Dishwasher Yes (✓) No ( )

Auto. Wash. Machine Yes (✓) No ( )

Site Suitable Yes (✓) No ( )

Lot Area ample

Character & Porosity of Soil ______


Percolation Rate ______

Topography Existing

Depth to Water Table ______

Rock or other impervious formations ______

___ Basement with Plumbing ___ Basement without Plumbing ✓ No Basement

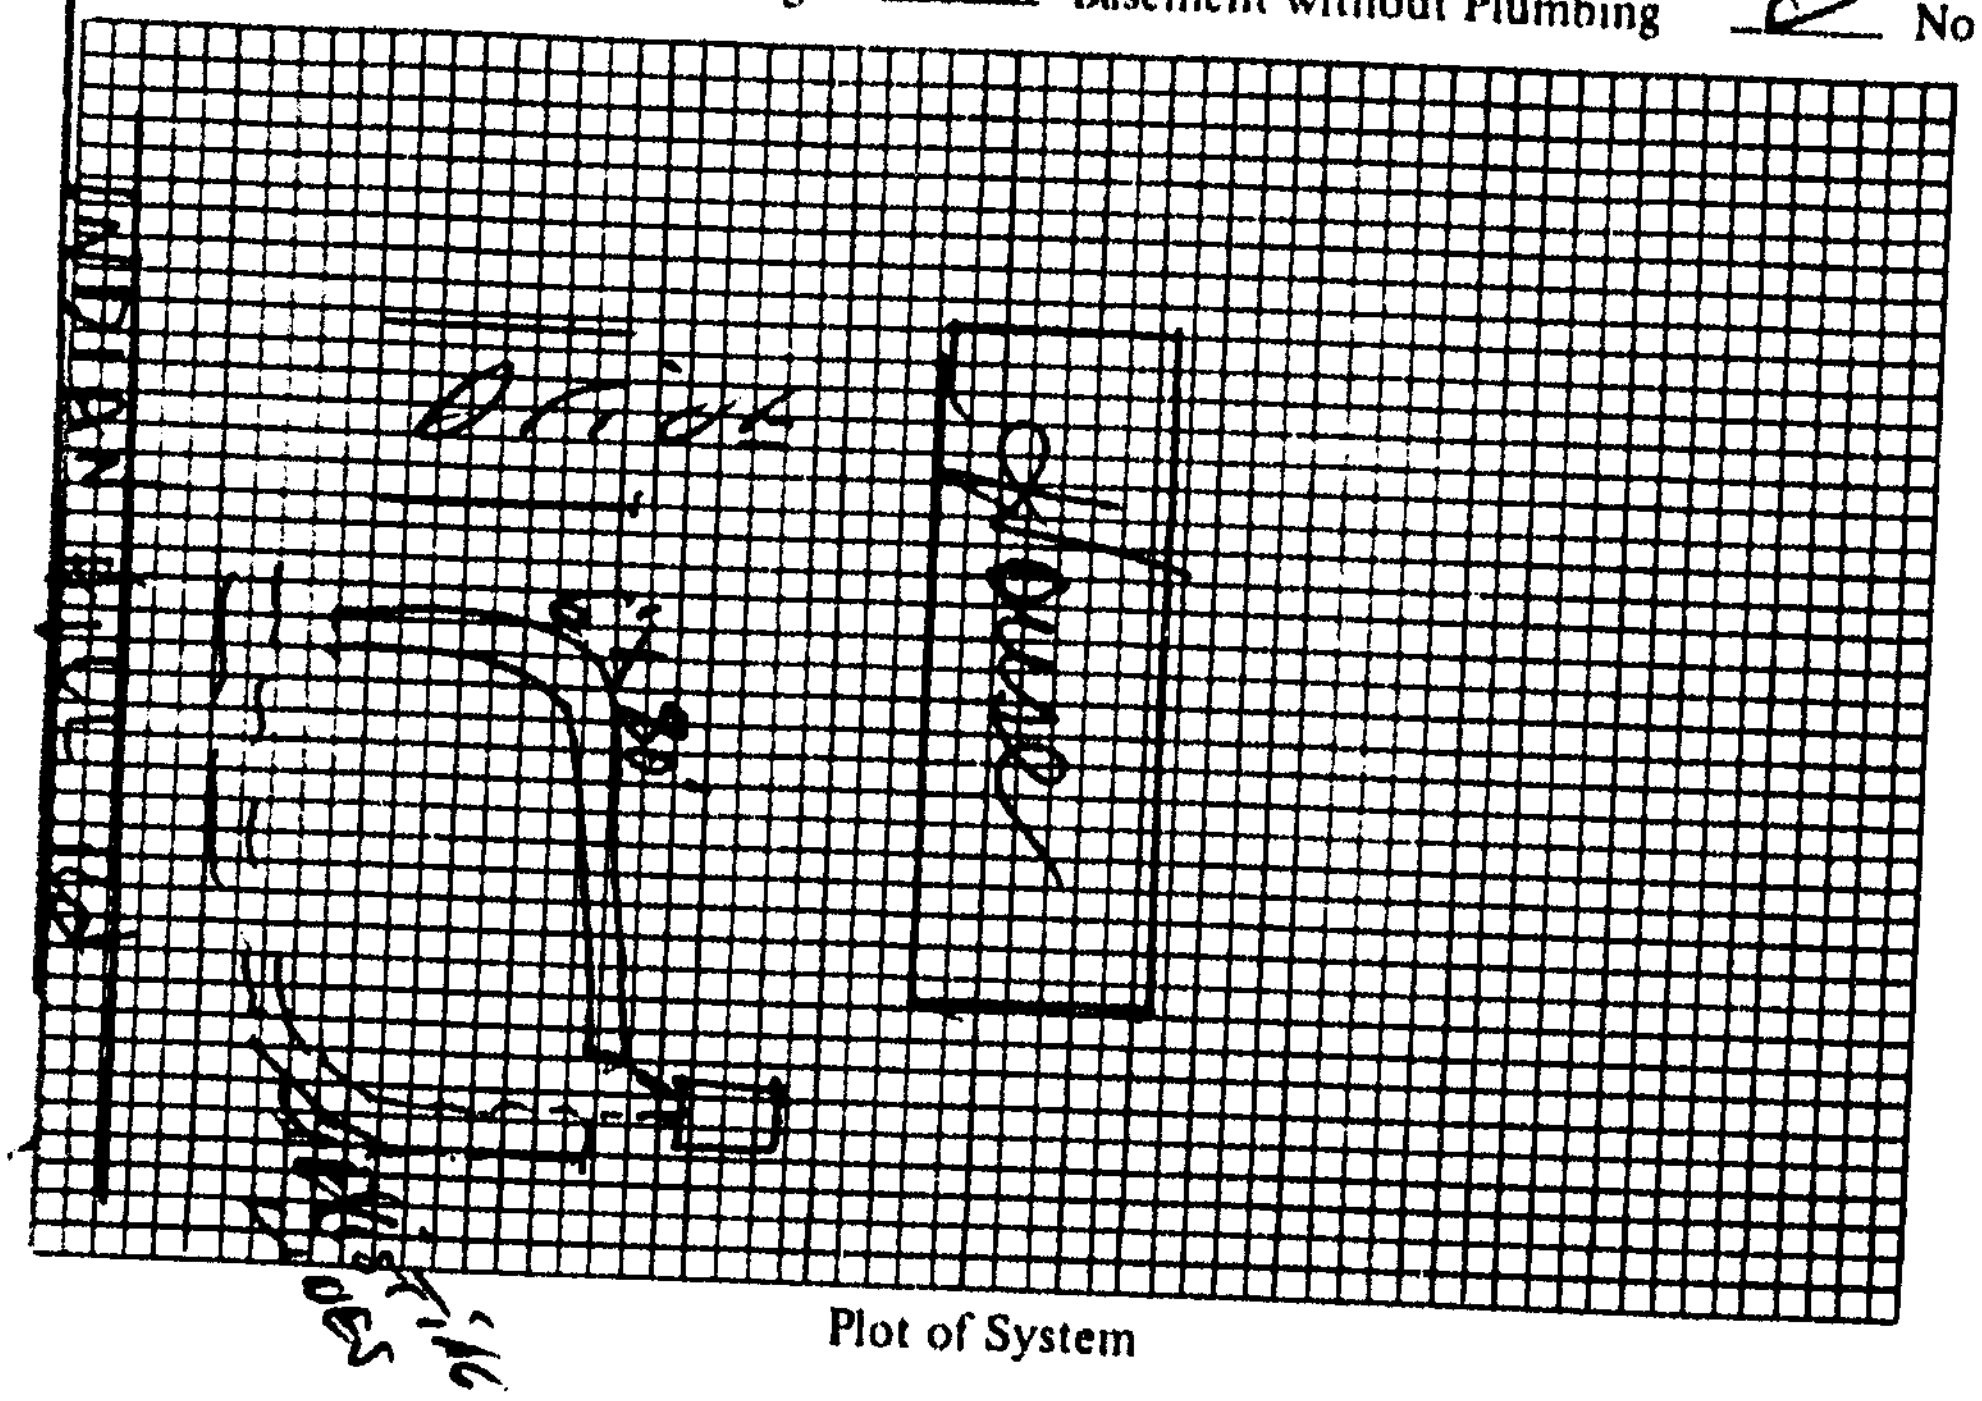

Plot of System

Size of Tank Existing Gals.

Nitrification Field:

No. of Lines 2

Sq. Ft. 480 Linear Ft. 160

Depth of Stone in Lines 12"

Water Supply: Individual ( )

Public (✓)

Installed by James Hudler

I understand and agree to install septic tank system as specified on this Improvements Permit.

Signed: ______

IMPROVEMENTS PERMIT BY ______

COMMENTS: Rebuilding House destroyed by Fire

CERTIFICATE OF COMPLETION BY Glenn Fox Jr

EXISTING SYSTEM CHECKED BY: ______ DATE 10/27/86

CONSTRUCTION MUST COMPLY WITH ALL OTHER APPLICABLE STATE AND LOCAL REGULATIONS. DATE ______

Permit is VOID if any unauthorized changes are made in installation of system and/or if any false information is supplied in making Improvements Permit.

Health Dept. Copy: White Inspection Dept. Copy: Yellow Sanitarian's Copy: Pink Owner's Copy: Gold