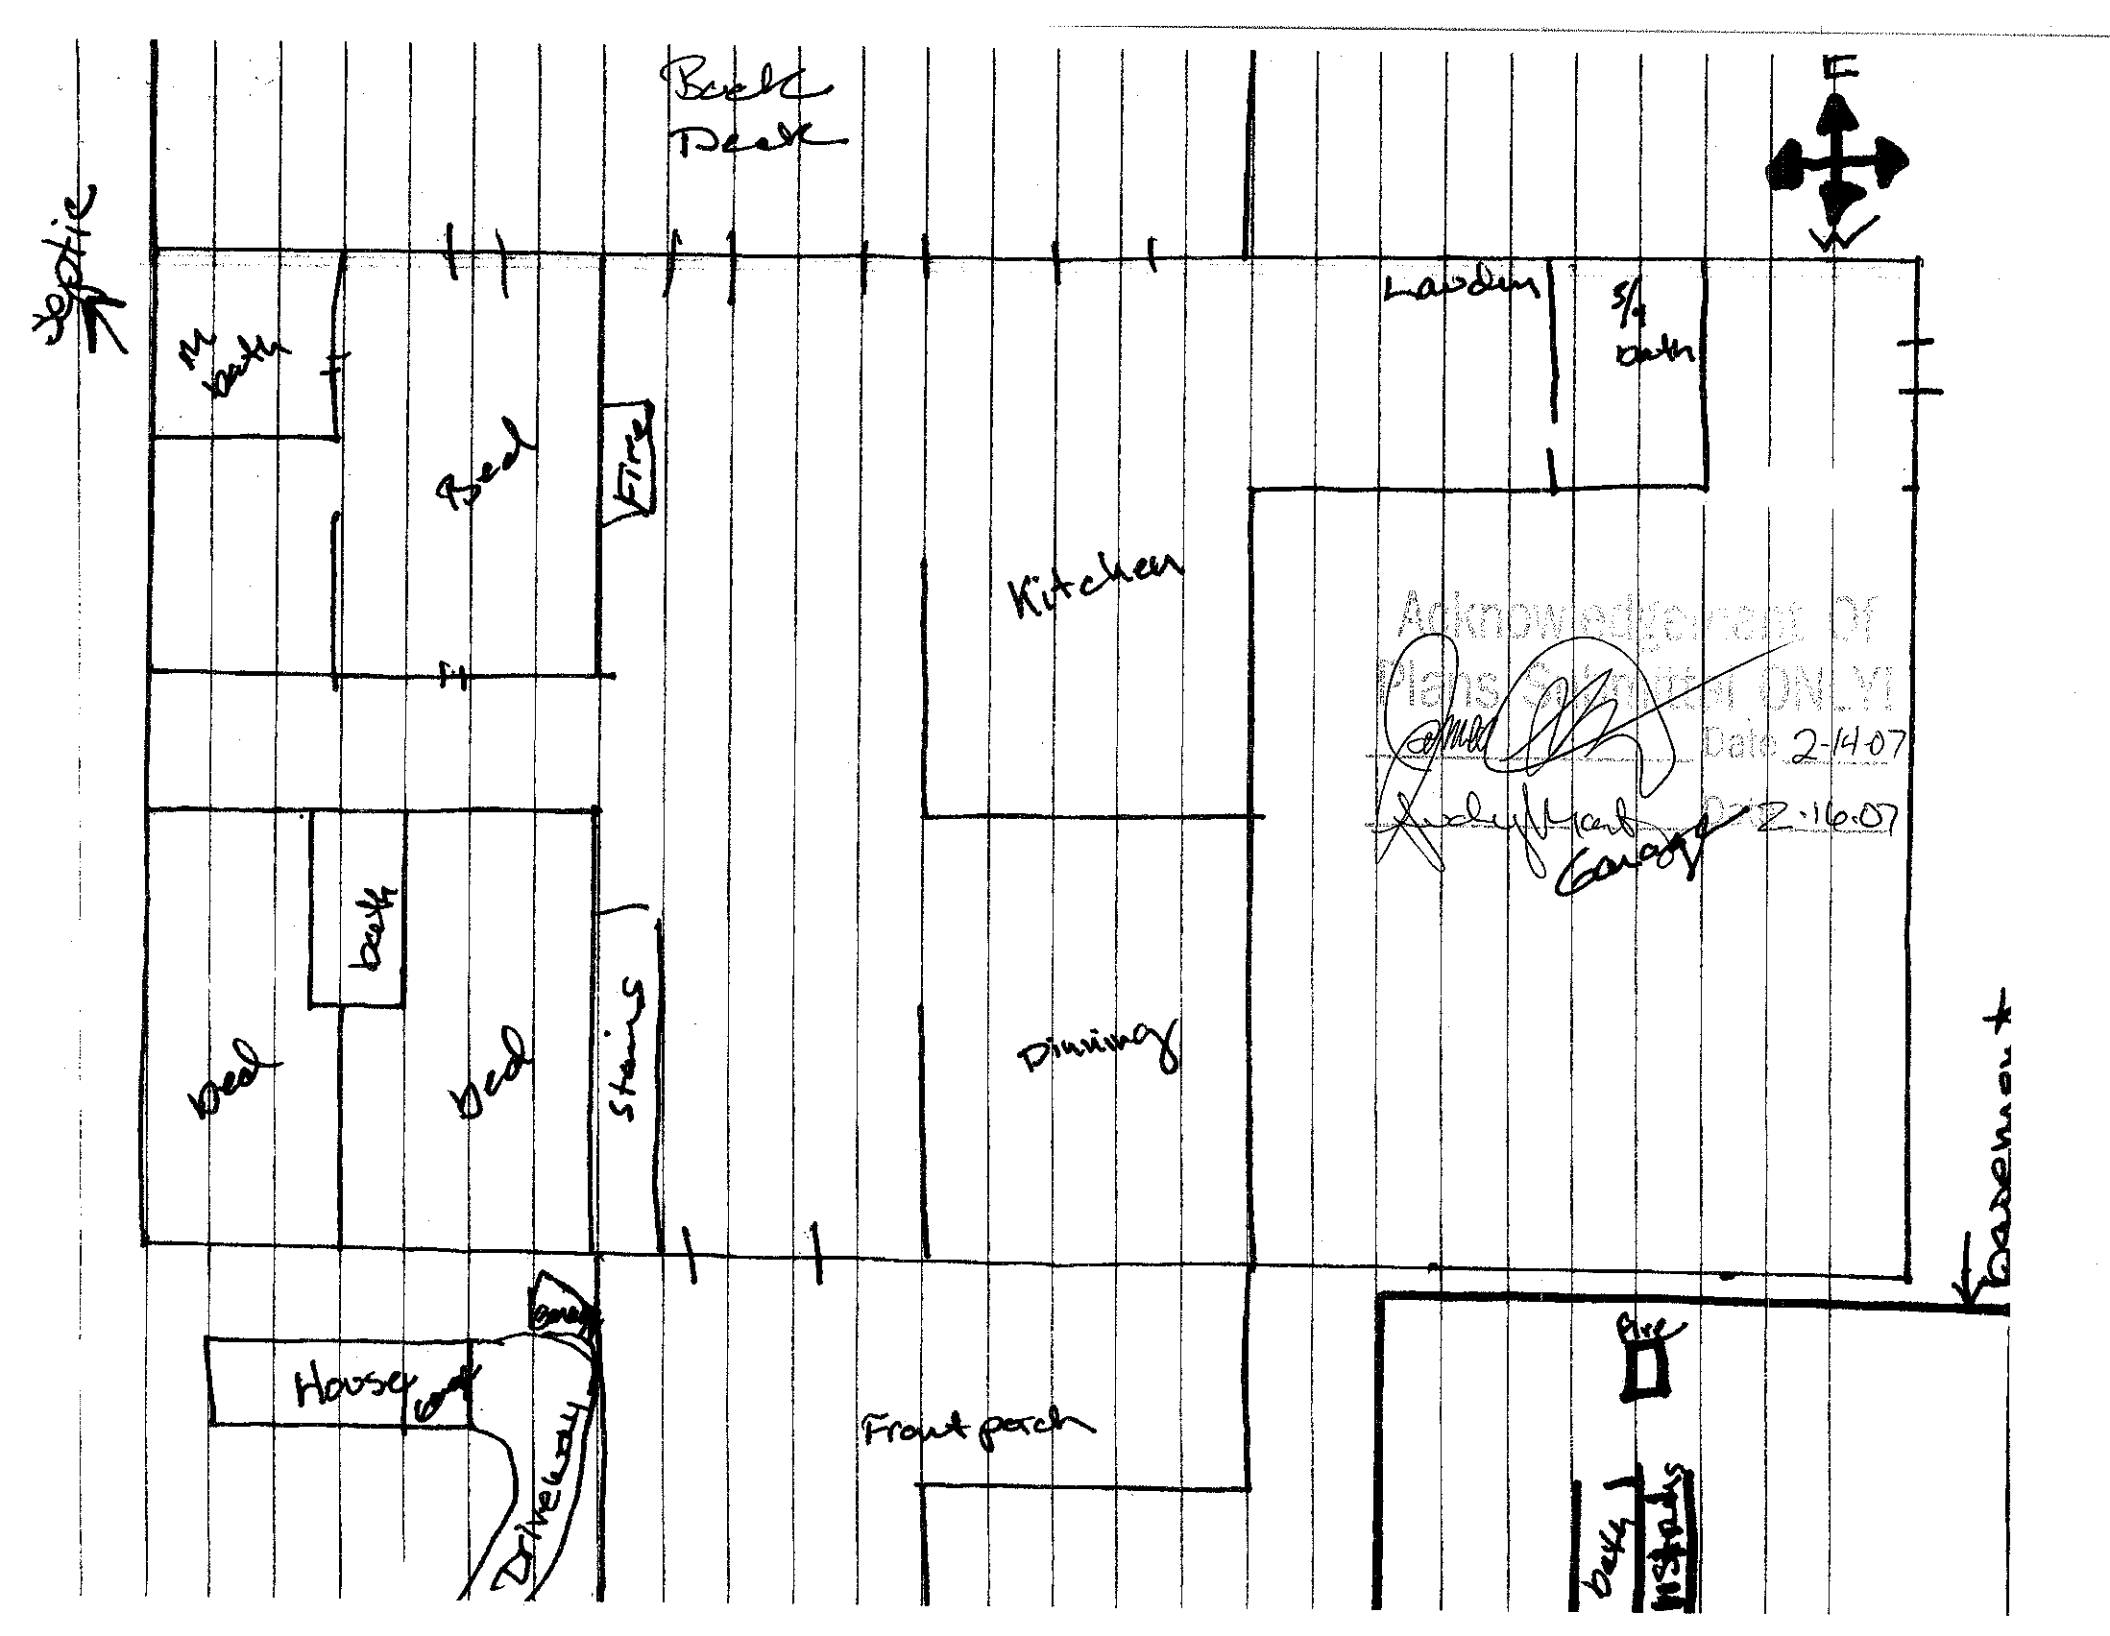

Septic
Back Deck
N
Laudry
5/4 bath
M bath
Bed
Fire
Kitchen
Acknowledgement of Plans Submitted ONLY!
Date 2-14-07
Date 2-16-07
Garage
bath
Bed
Bed
Stairs
Dining
Basement
Fire
Back Steps
House
Driveway
Front porch