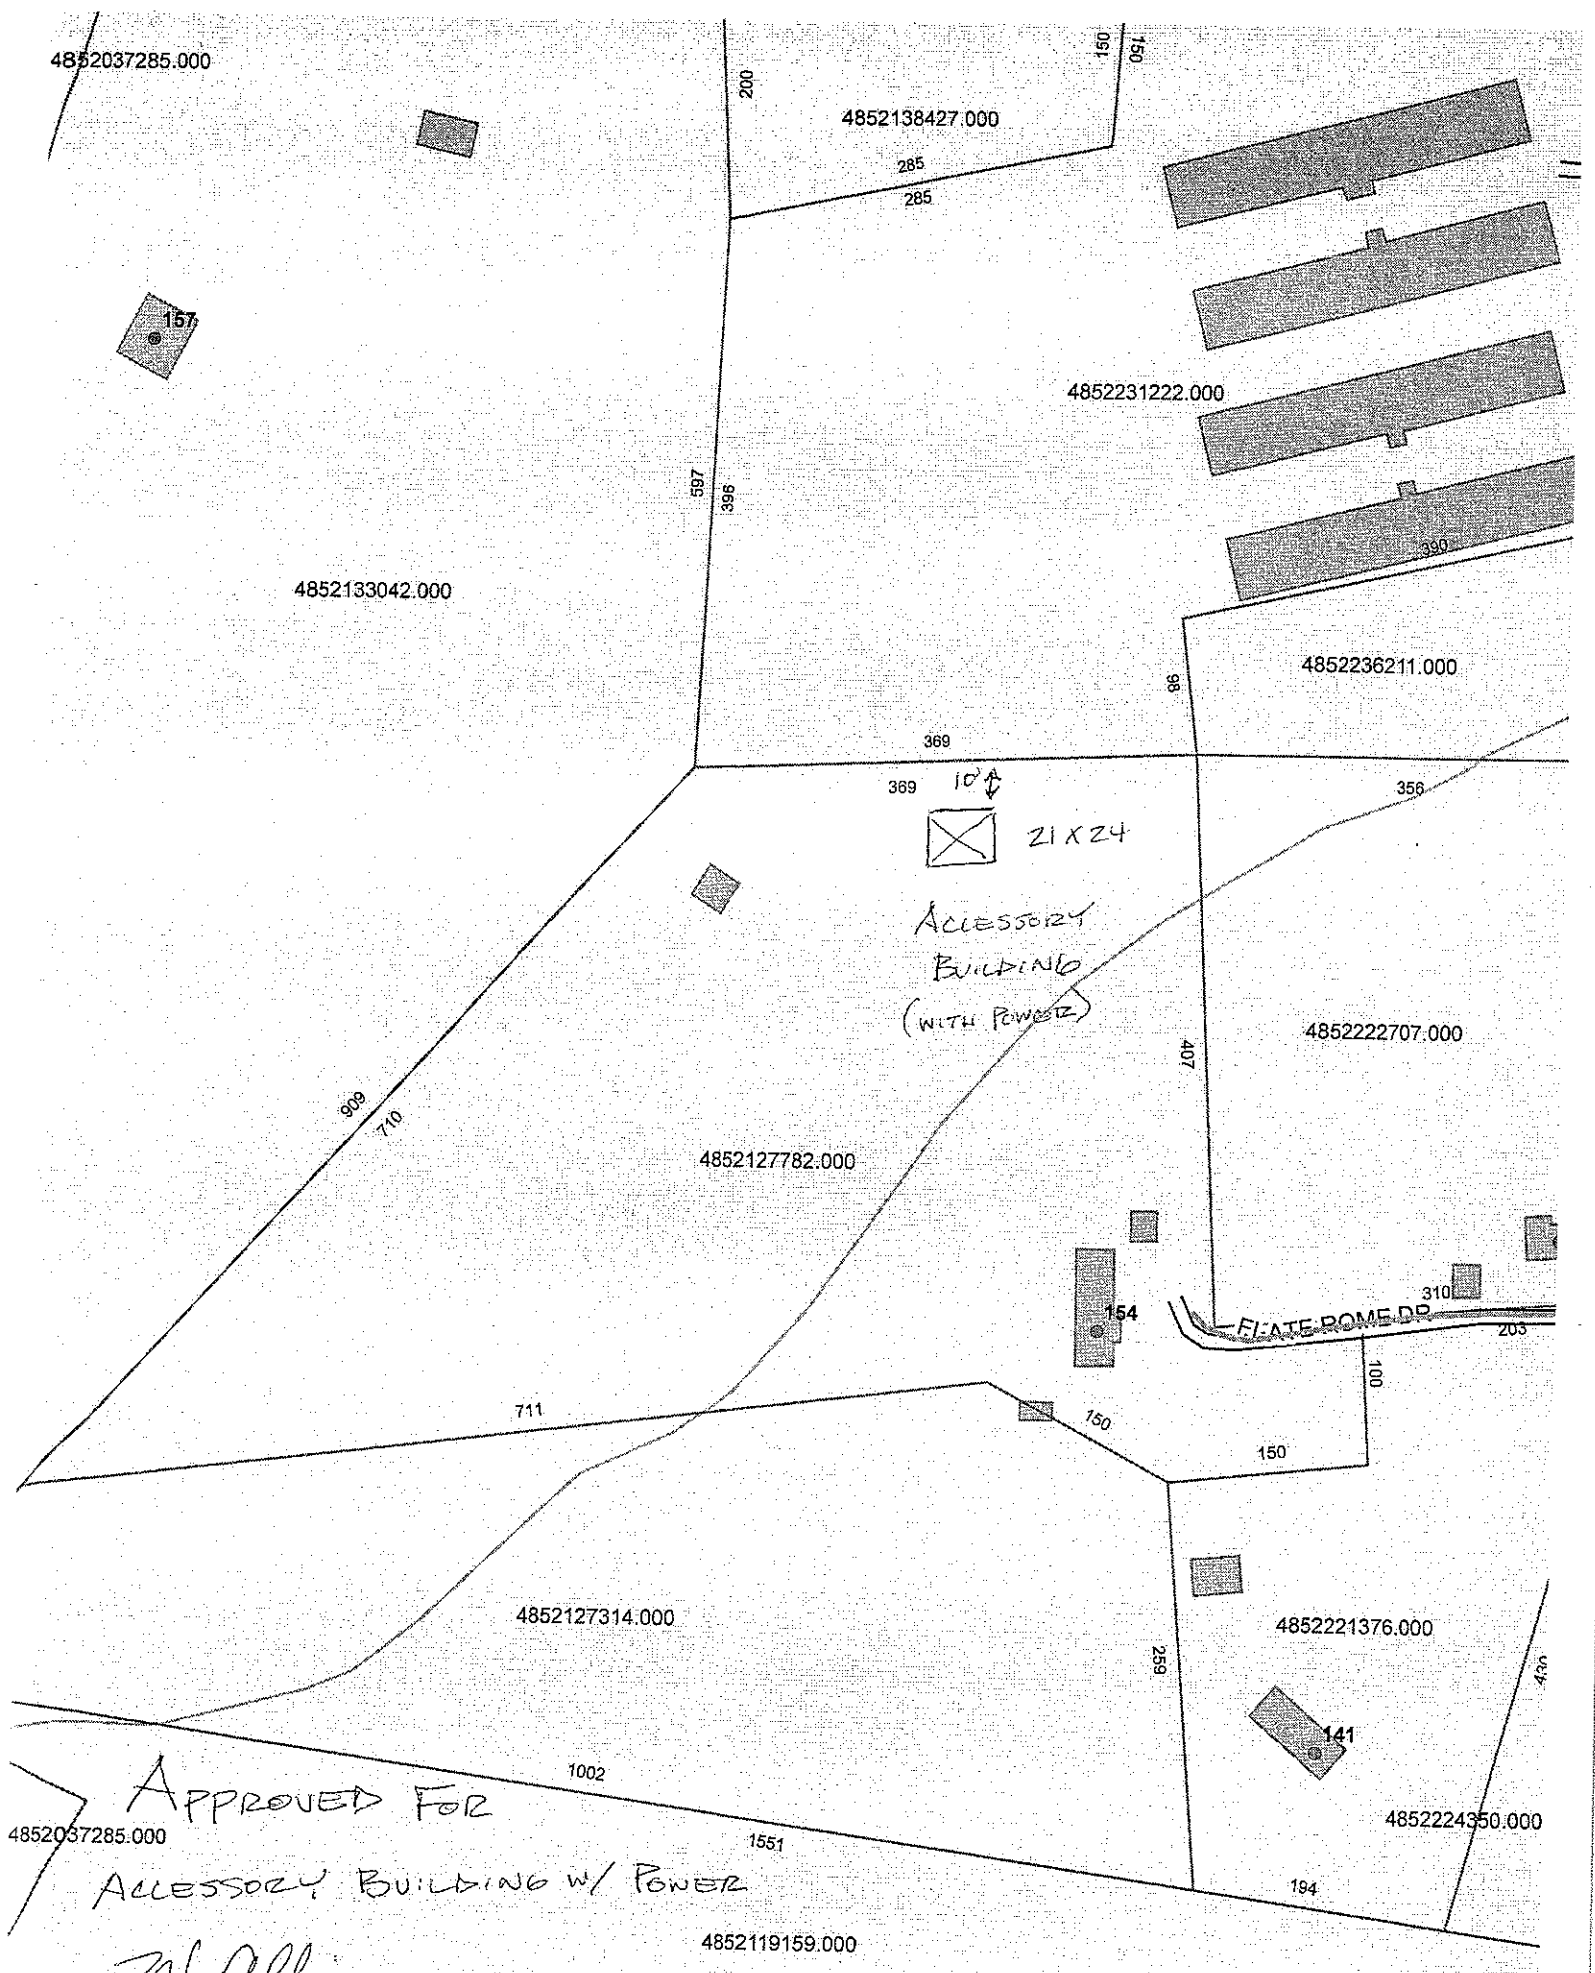


APPROVED FOR
ACCESSORY BUILDING W/ POWER

W. Allison

WILLIAM ALLISON 4/23/14