
PRESSURE MANIFOLD DESIGN

MARSHALL KNIGHTS BP

ATTACHMENT TO P.D.# ~~REPAIR~~

TAX MAP # 16H-A-16

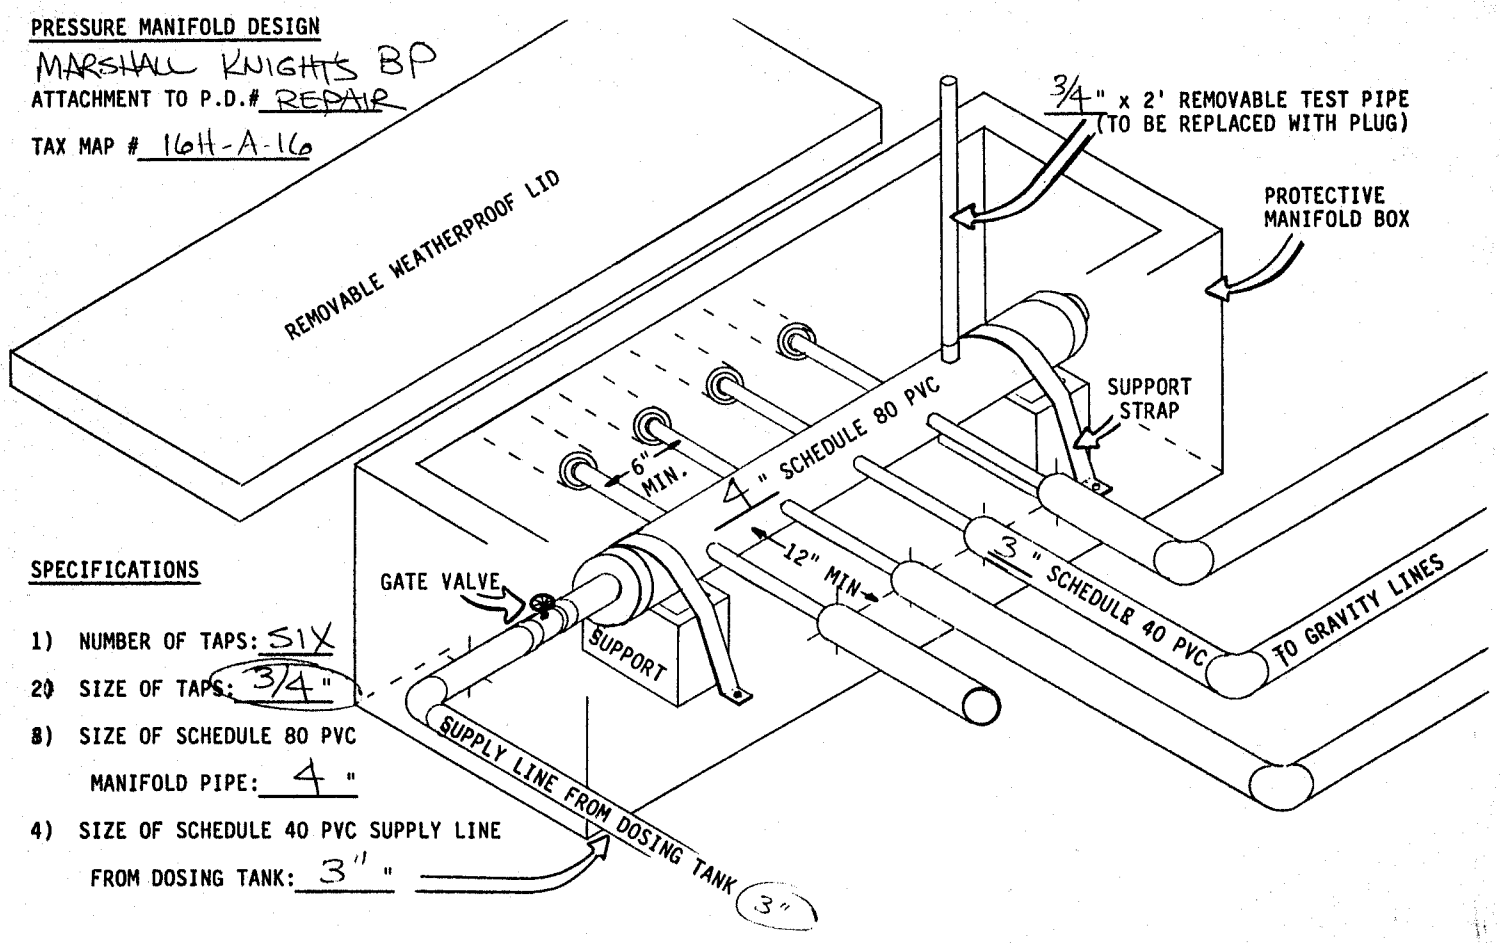

SPECIFICATIONS

1) NUMBER OF TAPS: SIX
2) SIZE OF TAPS: 3/4"
3) SIZE OF SCHEDULE 80 PVC MANIFOLD PIPE: 4"
4) SIZE OF SCHEDULE 40 PVC SUPPLY LINE FROM DOSING TANK: 3"