214007 4 L-

# IREDELL COUNTY HEALTH DEPARTMENT *ENVIRONMENTAL HEALTH DIVISION*

*(THE ABOVE PERMIT DOCUMENTS WILL BECOME INVALID IF INFORMATION PROVIDED ON THIS APPLICATION IS FALSIFIED OR CHANGED, OR IF THE SITE IS ALTERED. THE IMPROVEMENT PERMIT IS VALID FOR EITHER 60 MONTHS OR WITHOUT EXPIRATION DEPENDING UPON DOCUMENTATION SUBMITTED - APPLICATION WITH SITE PLAN 60 MONTHS, APPLICATION WITH COMPLETE, SCALED PLAT WITHOUT EXPIRATION. SEE 15A NCAC 18A .1937(f) FOR DETAILS)*

1. APPLICATION FOR: ___Improvement Permit ___Authorization To Construct ___ Existing System Inspection

2. Page 2: *Site Plan Worksheet* Form MUST Accompany This Application
The following optional attachments may also be submitted: ___Survey Plat, Scaled no more than 1 Inch = 60 Feet
*Place check ( ) beside whichever is submitted if applicable* ___Custom Site Plan, Scaled no more than 1 Inch = 60 Feet

3. Applicant Information:

| Applicant Name | Mailing Address | Home Phone # | Alternate Phone # |
|---|---|---|---|
| Edward Shumaker | 291 Aycock Road Statesville N.C. | 704 592 5813 | 704 902 2105 |
| **Owner Name** | **Mailing Address** | **Home Phone #** | **Alternate Phone #** |
| Michael Turner | 415 Zion Liberty Road Union Grove N.C. | | 704-539 4604 |

4. Property Information:

415 Zion Liberty Road (Street Address) Union Grove NC. (Subdivision Name) _____ (Section/Phase and Lot Number)

Driving Directions: From Union Grove, Take Union Grove Road to Holland Farm Road T.R. go to Zion Liberty T.R. go ¾ mile Property on left

5. RESIDENTIAL Site Development Information: *(Check or Complete ALL that apply)*

( ) New, Single Family Residence
( ) New, Multi-Family Residence
( ) Expansion of Existing Septic System
(X) Repair To Failing Septic System due to _____
( ) Other _____

Maximum Number of Bedrooms ___
Maximum Number of Occupants ___
If Expansion, Current Number of Bedrooms ___

( ) Crawl Space Foundation?
( ) Concrete Slab Foundation?
( ) Basement w/Plumbing?
( ) Basement w/out Plumbing?

IF Non- Residential Site Development:
Type of Business _____
Square Footage of Building _____
Maximum Number of Employees _____
Maximum Number of Seats _____

6. Proposed Water Supply:

( ) New Well ( ) Existing Well ( ) Community Well ( ) City Water ( ) Other Public Water

7. Desired Septic System Type: *(You may rank in order of preference, if any)* ( ) EXISTING SYSTEM installed _____ *Year*

( ) Alternative ( ) Conventional ( ) Innovative ( ) Modified Conventional ( ) Other _____

8. Please Answer The Following ( ) Yes (X) No Does the site contain any jurisdictional wetlands?
To The Best of Your Ability: ( ) Yes (X) No Is any non-domestic sewage (i.e. industry) to be generated?
( ) Yes (X) No Is the site subject to approval by any other public agency?

I have read this application and certify that the information provided herein is true, complete, and correct. Authorized county and state officials are granted right of entry to conduct necessary inspections to determine compliance with applicable laws and rules. I understand that I am solely responsible for the proper identification and labeling of all property lines and corners and making the site accessible so that a complete site evaluation can be performed.

9. Signature: Edward Shumaker — 11-17-15
Property owner or owner's legal representative signature (SIGNATURE REQUIRED) — DATE

**IREDELL COUNTY HEALTH DEPARTMENT *ENVIRONMENTAL HEALTH DIVISION*:**

***SITE PLAN WORKSHEET***


**SEE THE "SAMPLE SITE PLAN" BELOW. *INCOMPLETE SITE PLANS WILL BE RETURNED TO YOU FOR COMPLETION AND MAY RESULT IN A DELAY IN THE ISSUANCE OF YOUR SEPTIC SYSTEM PERMIT!!!***

**Place an (X) beside each item as you complete the site plan:**

**____ Property Line measurements are clearly identified...**

**____ All proposed structures are indicated...**

***SHOW: proposed house or business footprint, wells, ...***

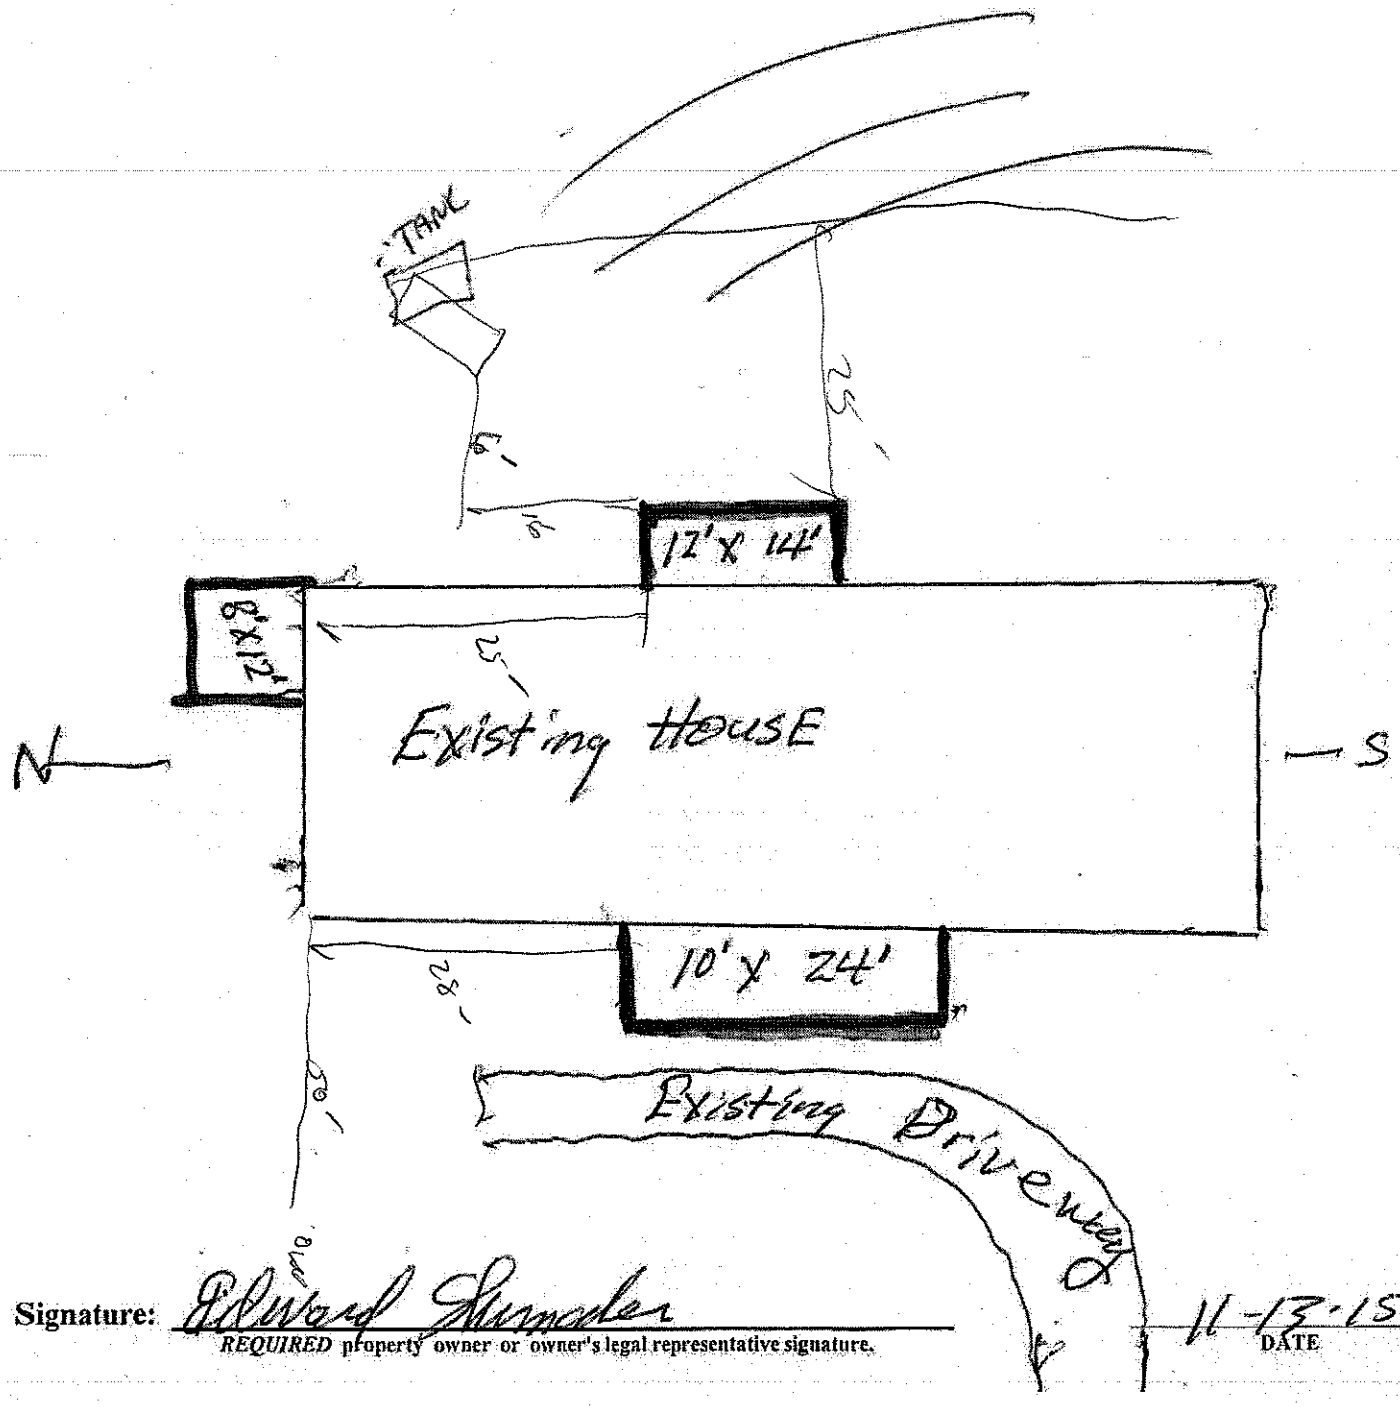


**Signature:** Edward Summerlin

*REQUIRED* property owner or owner's legal representative signature.

11-13-15

DATE

# AUTHORIZATION TO ACT AS AGENT FOR OWNER

Any application/document/permit requiring a signature must be signed by the property owner or their authorized agent. This form shall be provided by the owner to allow specified individuals to act as agents for the owner. This form allows the specified individuals to sign or receive any application/document/permit on behalf of the owner. This form allows the authorized agent to make decisions on behalf of the owner pertaining to modifications of permits in the field. It is the responsibility of the owner to assure that any/all permit conditions specified on permits issued by this Division are followed.

I, Micheal Turner, am the legal owner of the property located at 415 Zion Liberty Road, identified as Union Grove, NC, 28689 PIN(Parcel Identification Number)_____, located in Iredell County, North Carolina.

I do hereby authorize (print authorized agent/company name) Edward Shumaker Edward Shumaker Builders', _____, _____, to act as an agent on my behalf in applying for/signing/obtaining any of the documents described below.

1. Improvement Permit (IP)/ Authorization to Construct (AC).
2. Application for soil-site evaluation (new/repair).
3. Application/permit for water well/well abandonment.
4. Application for existing system.
5. Application for Improvement Permit (IP)/ Authorization to Construct (AC).

I agree to abide by any and all decisions and/or conditions between the agent acting on my behalf and the Iredell County Department of Public Health, Environmental Health Division. This form must be fully executed before the individual's specified above will be recognized as the authorized agent.

Micheal Turner — Signature of Owner — Nov. 13, 2015 — Date

Charlene Cross — Signature of Witness — 11-13-15 — Date

Please return this signed form to the appropriate office:

**Mooresville - Environmental Health**
ronda.hart@co.iredell.nc.us
Fax: 704-662-3239
610 E. Center Avenue, Mooresville, NC 28115
or
**Statesville - Environmental Health**
adrienne.shea@co.iredell.nc.us
Fax: 704-871-3483
349 N. Center Street, Statesville, NC 28677

# IREDELL COUNTY

PO Box 788
349 North Center St.
Statesville, NC 28677

| APPLICATION NUMBER |
|---|
| 214889 |
| Issue Date: 11/13/2015 |

## ZONING PERMIT

| Parcel Number | Street Address | Jurisdiction |
|---|---|---|
| 4853988691.000 | 415 ZION LIBERTY ROAD, UNION GROVE, NC | IREDELL COUNTY |

| Owner Information | Applicant Information |
|---|---|
| Owner: TURNER MICHAEL W+MEREDITH | Applicant: EDWARD SHUMAKER BUILDE |
| Address: 415 ZION LIBERTY RD<br>UNION GROVE, NC 28689 | Address: 291 AYCOCK ROAD<br>STATESVILLE, NC 28625 |
| Phone: | Phone: 704-902-2105 |

| Use Requested | Zone Code |
|---|---|
| ROOF OVER (3) PORCHES | RA |

| Lot Acreage | F Setback | B Setback | L Setback | R Setback | Watershed | Flood Zone |
|---|---|---|---|---|---|---|
| 23.480 | 35.00 | 35.00 | 15.00 | 15.00 | BOWH | X |

**Remarks:**

The applicant certifies that there are no deed restrictions, contractual agreements or governmental regulations of any kind that interfere with or prohibit the use of the property or the use for which this permit is requested. The applicant further acknowledges that enforcement of deed restrictions, plat conditions and other contractual agreements will not be undertaken by Iredell County and is the sole responsibility of the affected parties.

Applicant: Edward Shumake Date: NOV 13 15

| Permit Number | 53873 | TOTAL FEES: | $ 77.25 |
|---|---|---|---|