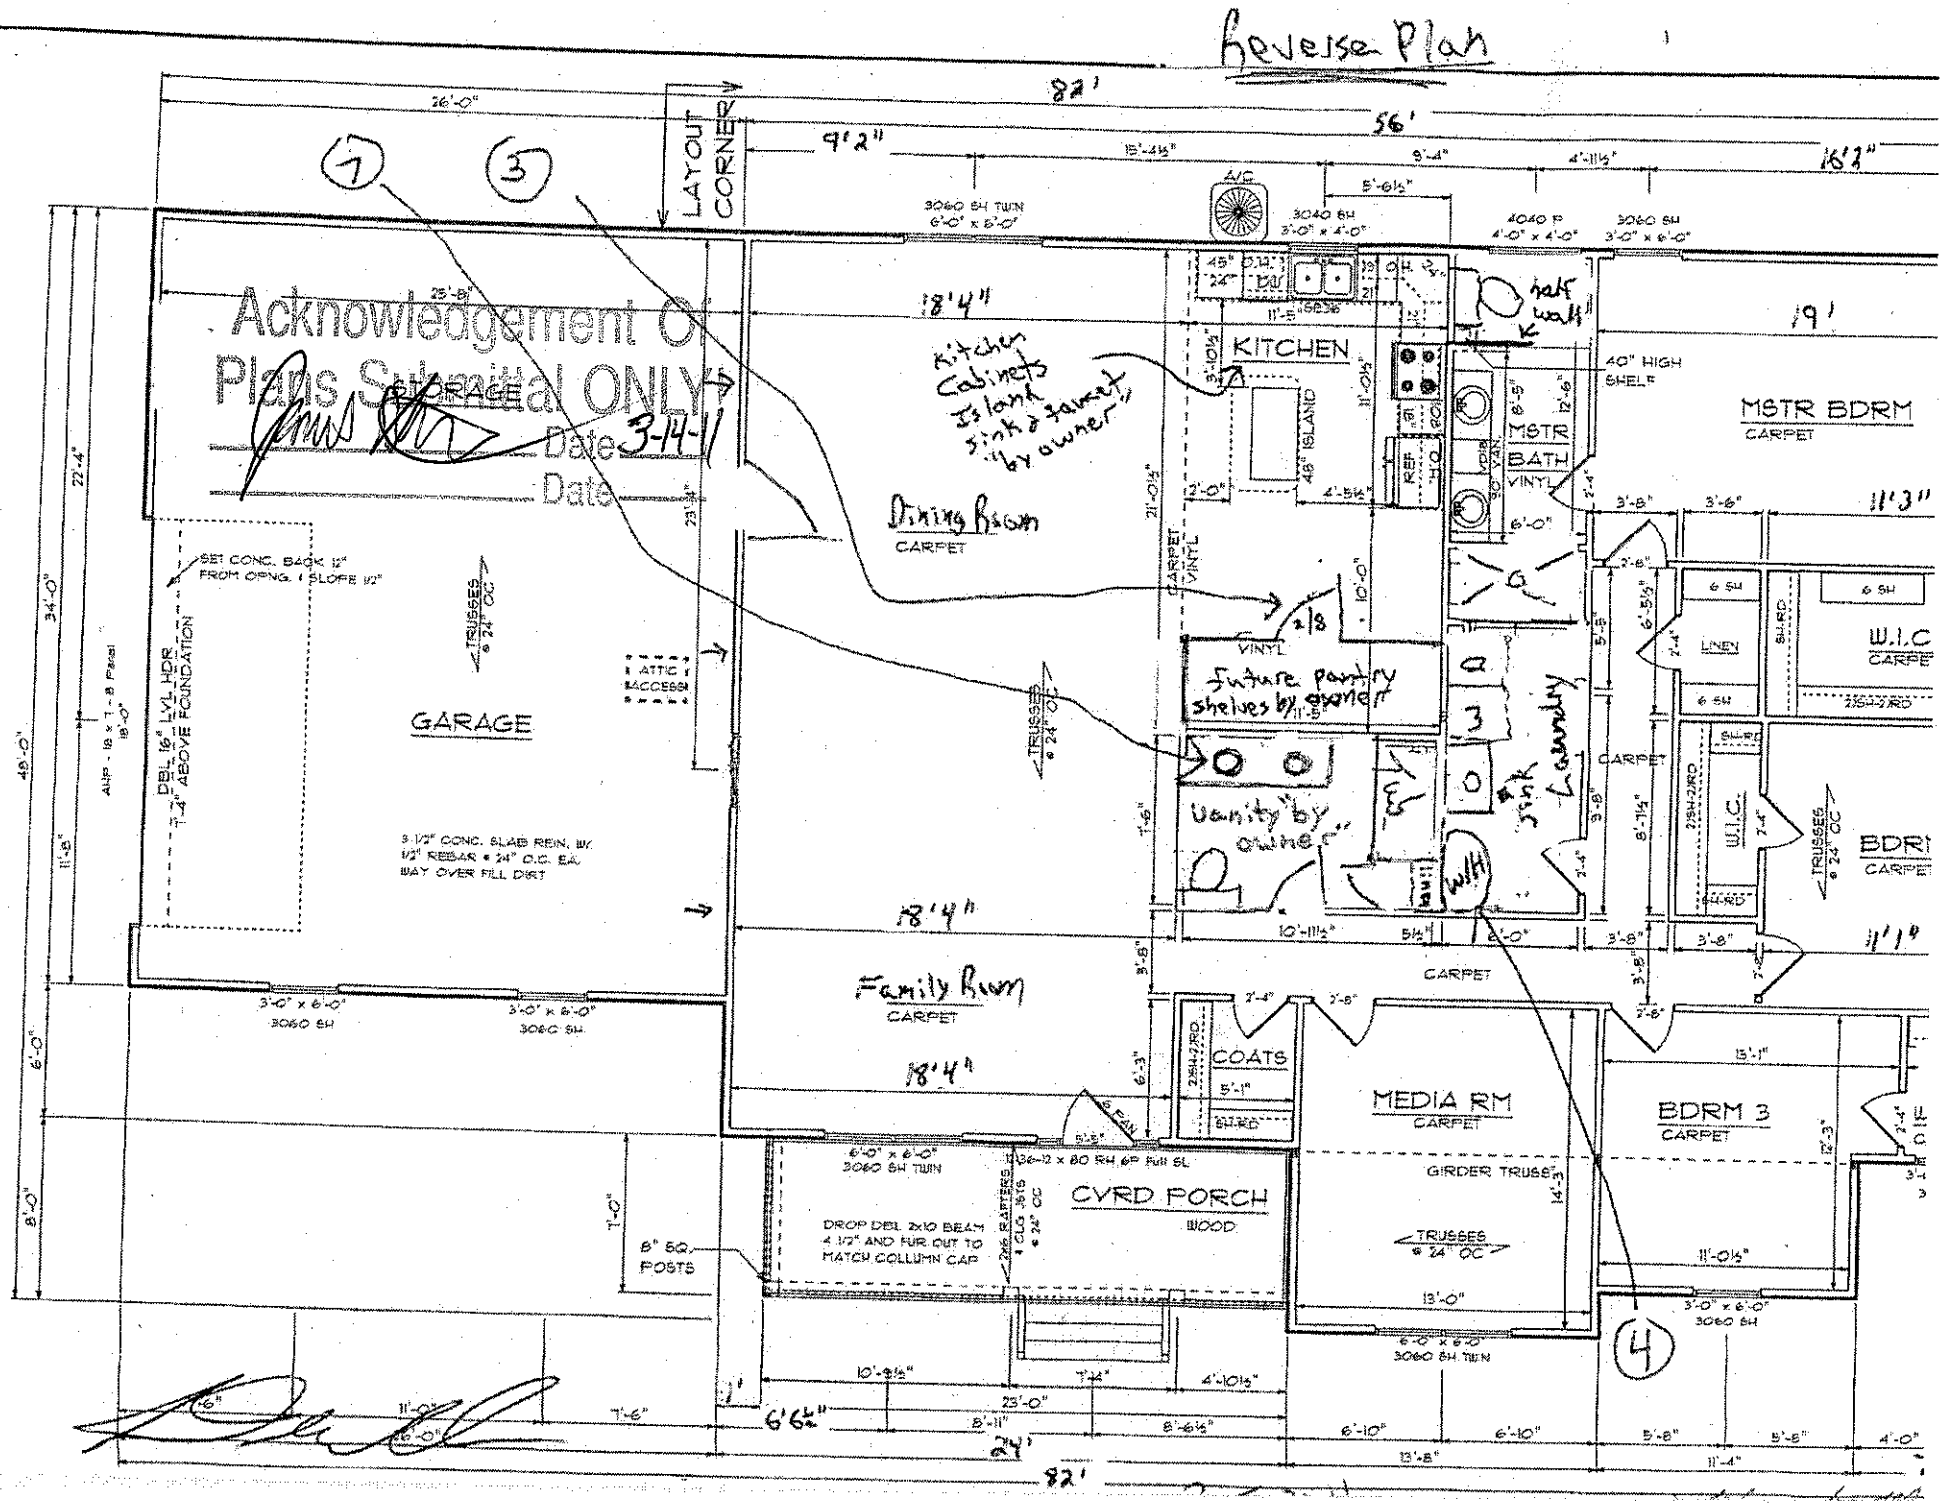

Reverse Plan
Acknowledgement Of
Plans Submitted ONLY
Date 3-14-11
Date
LAYOUT CORNER
82'
56'
26'-0"
9'2"
15'-4½"
9'-4"
4'-11½"
18'2"
3060 SH TWIN 6'-0" x 6'-0"
A/C
3040 SH 3'-0" x 4'-0"
4040 P 4'-0" x 4'-0"
3060 SH 3'-0" x 6'-0"
KITCHEN
Kitchen Cabinets Island Sink & faucet by owner
half wall
40" HIGH SHELF
MSTR BDRM
CARPET
MSTR BATH
VINYL
Dining Room
CARPET
GARAGE
SET CONC. BACK 12" FROM OPNG. (SLOPE 1/2"
DBL 16" LVL HDR 7'-4" ABOVE FOUNDATION
TRUSSES @ 24" OC
ATTIC ACCESS
3-1/2" CONC. SLAB REIN. W/ 1/2" REBAR @ 24" O.C. EA. WAY OVER FILL DIRT
Future pantry shelves by owner
Vanity by owner
Laundry
LINEN
W.I.C
CARPET
Family Room
CARPET
COATS
MEDIA RM
CARPET
BDRM 3
CARPET
BDRM
CARPET
CVRD PORCH
WOOD
DROP DBL 2x10 BEAM 4 1/2" AND FUR OUT TO MATCH COLLUMN CAP
8" SQ. POSTS
2x6 RAFTERS @ 24" OC
GIRDER TRUSS
TRUSSES @ 24" OC
3060-12 x 80 RH 6P FUR SL
6'-0" x 6'-0" 3060 SH TWIN
6'-0" x 6'-0" 3060 SH TIEN
3'-0" x 6'-0" 3060 SH
3'-0" x 6'-0" 3060 SH
7
3
4
82'
24'