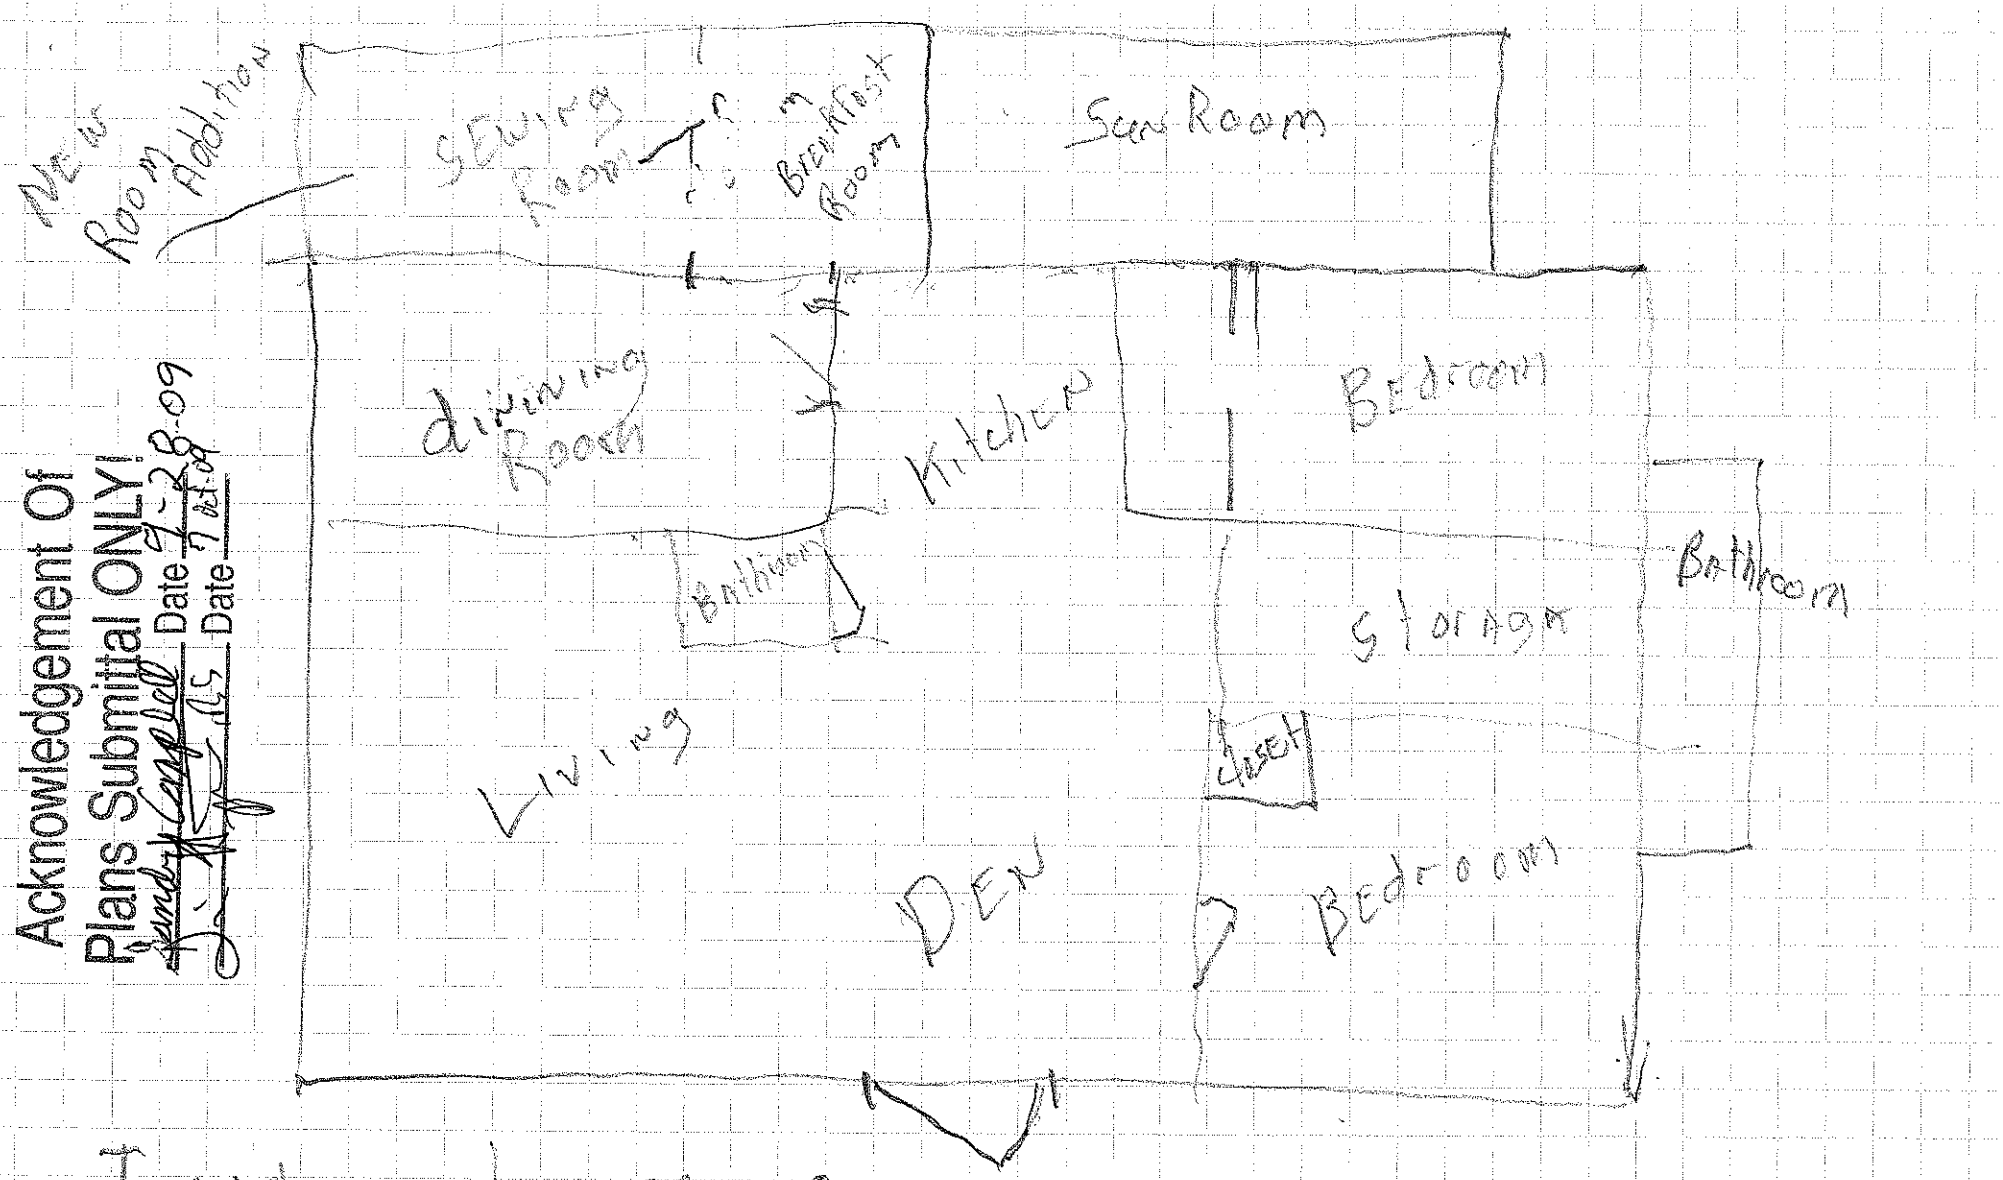


I Isadore James = Owner

Builder = Sandy Campbell Phone 704-913-8215

Tabor Road