
Acknowledgement Of Plans Submittal ONLY!


Christopher M. Smith Date 3-2-04

Debbie Taylor Date 3-05-04

MODEL 23-633-557-567-MODULAR

3 BEDROOM, 2 BATH
NOMINAL SIZE: 28' x 66'
ACTUAL SIZE: 26'-8" x 62'
TOTAL AREA: 1653 SQ. FT.

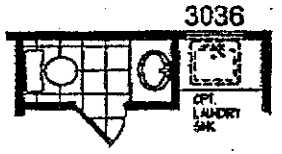

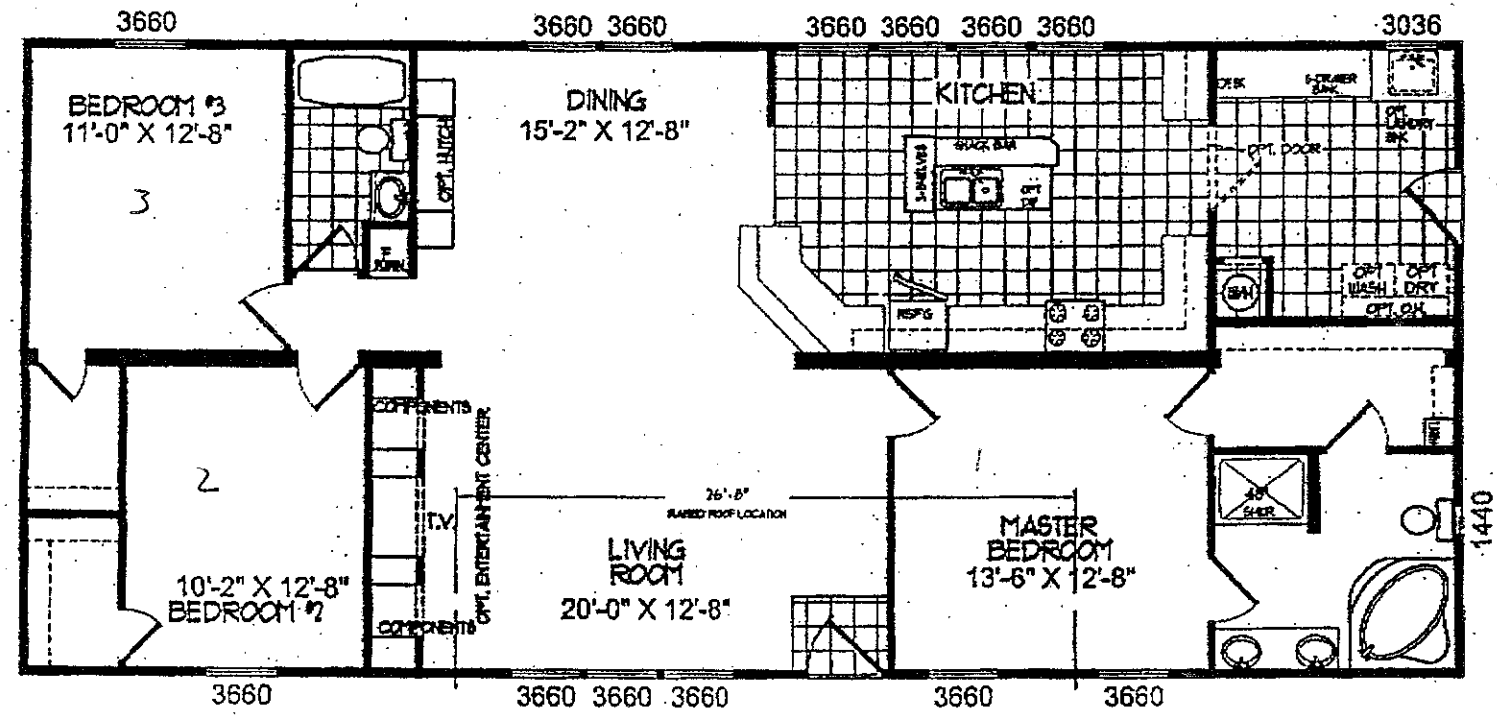

CHAMPION HOME BUILDERS CO.	DATA SEAL	MODIFICATIONS
3204 S. RIVER RD. LILLINGTON, NC 27546		1. MOVED FURNACE TO H BATH 2. CHANGED WINDOWS IN LR & BR 3. OMITTED 54" WALL IN KIT BY FRIDGE 6-23-03

MODEL: 23-633/567/557-MOD (28 X 66)
3 BEDROOM, 2 BATH
TITLE: LITERATURE PLAN
DRAWN BY: STAFF DATE: JAN 1 2004
SCALE: 1/8" = 1'-0"
SHEET: L-101