IREDELL COUNTY HEATLH DEPARTMENT

PAGE 2: *SITE PLAN WORKSHEET*

SEE THE SAMPLE SITE PLAN BELOW. INCOMPLETE SITE PLANS WILL BE RETURNED TO YOU FOR COMPLETION AND MAY RESULT IN A DELAY IN THE ISSUANCE OF YOUR SEPTIC SYSTEM PERMIT!!!

Place an (X) beside each item as you complete the site plan:

- 114' Property Line measurements are clearly identified...
- 67' All proposed structures are indicated...
  SHOW: proposed house or business footprint, wells, water lines, patios, pools and decks, and any other item that will occupy space on the site
- ✓ Front and side setbacks from property line...
- ✓ Preferred driveway location and configuration, preferred well location...
- ✓ Area you prefer your septic system to be placed...
- ✓ North arrow, or other sufficient indicator of direction...

Circle N/A on the following if appropriate:


- ✓ Location of septic systems and wells within 100' of your property... N/A
- ✓ Location of easements and rights of ways on your property... N/A
- ✓ Location of any designated wetlands on the property... N/A


Signature: Robert L. Tuyaugh
Property owner or owner's legal representative signature (SIGNATURE REQUIRED)

12-8-09
DATE

USE THIS SPACE TO DRAW YOUR SITE PLAN

See att.

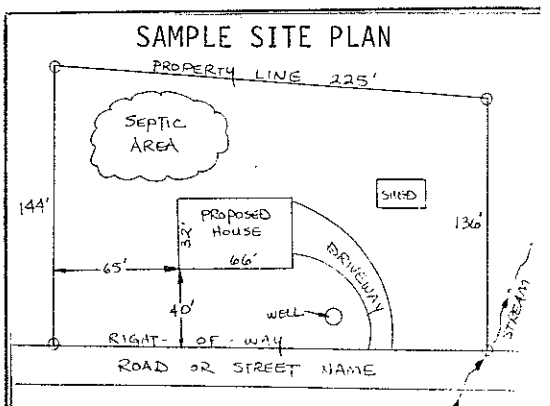

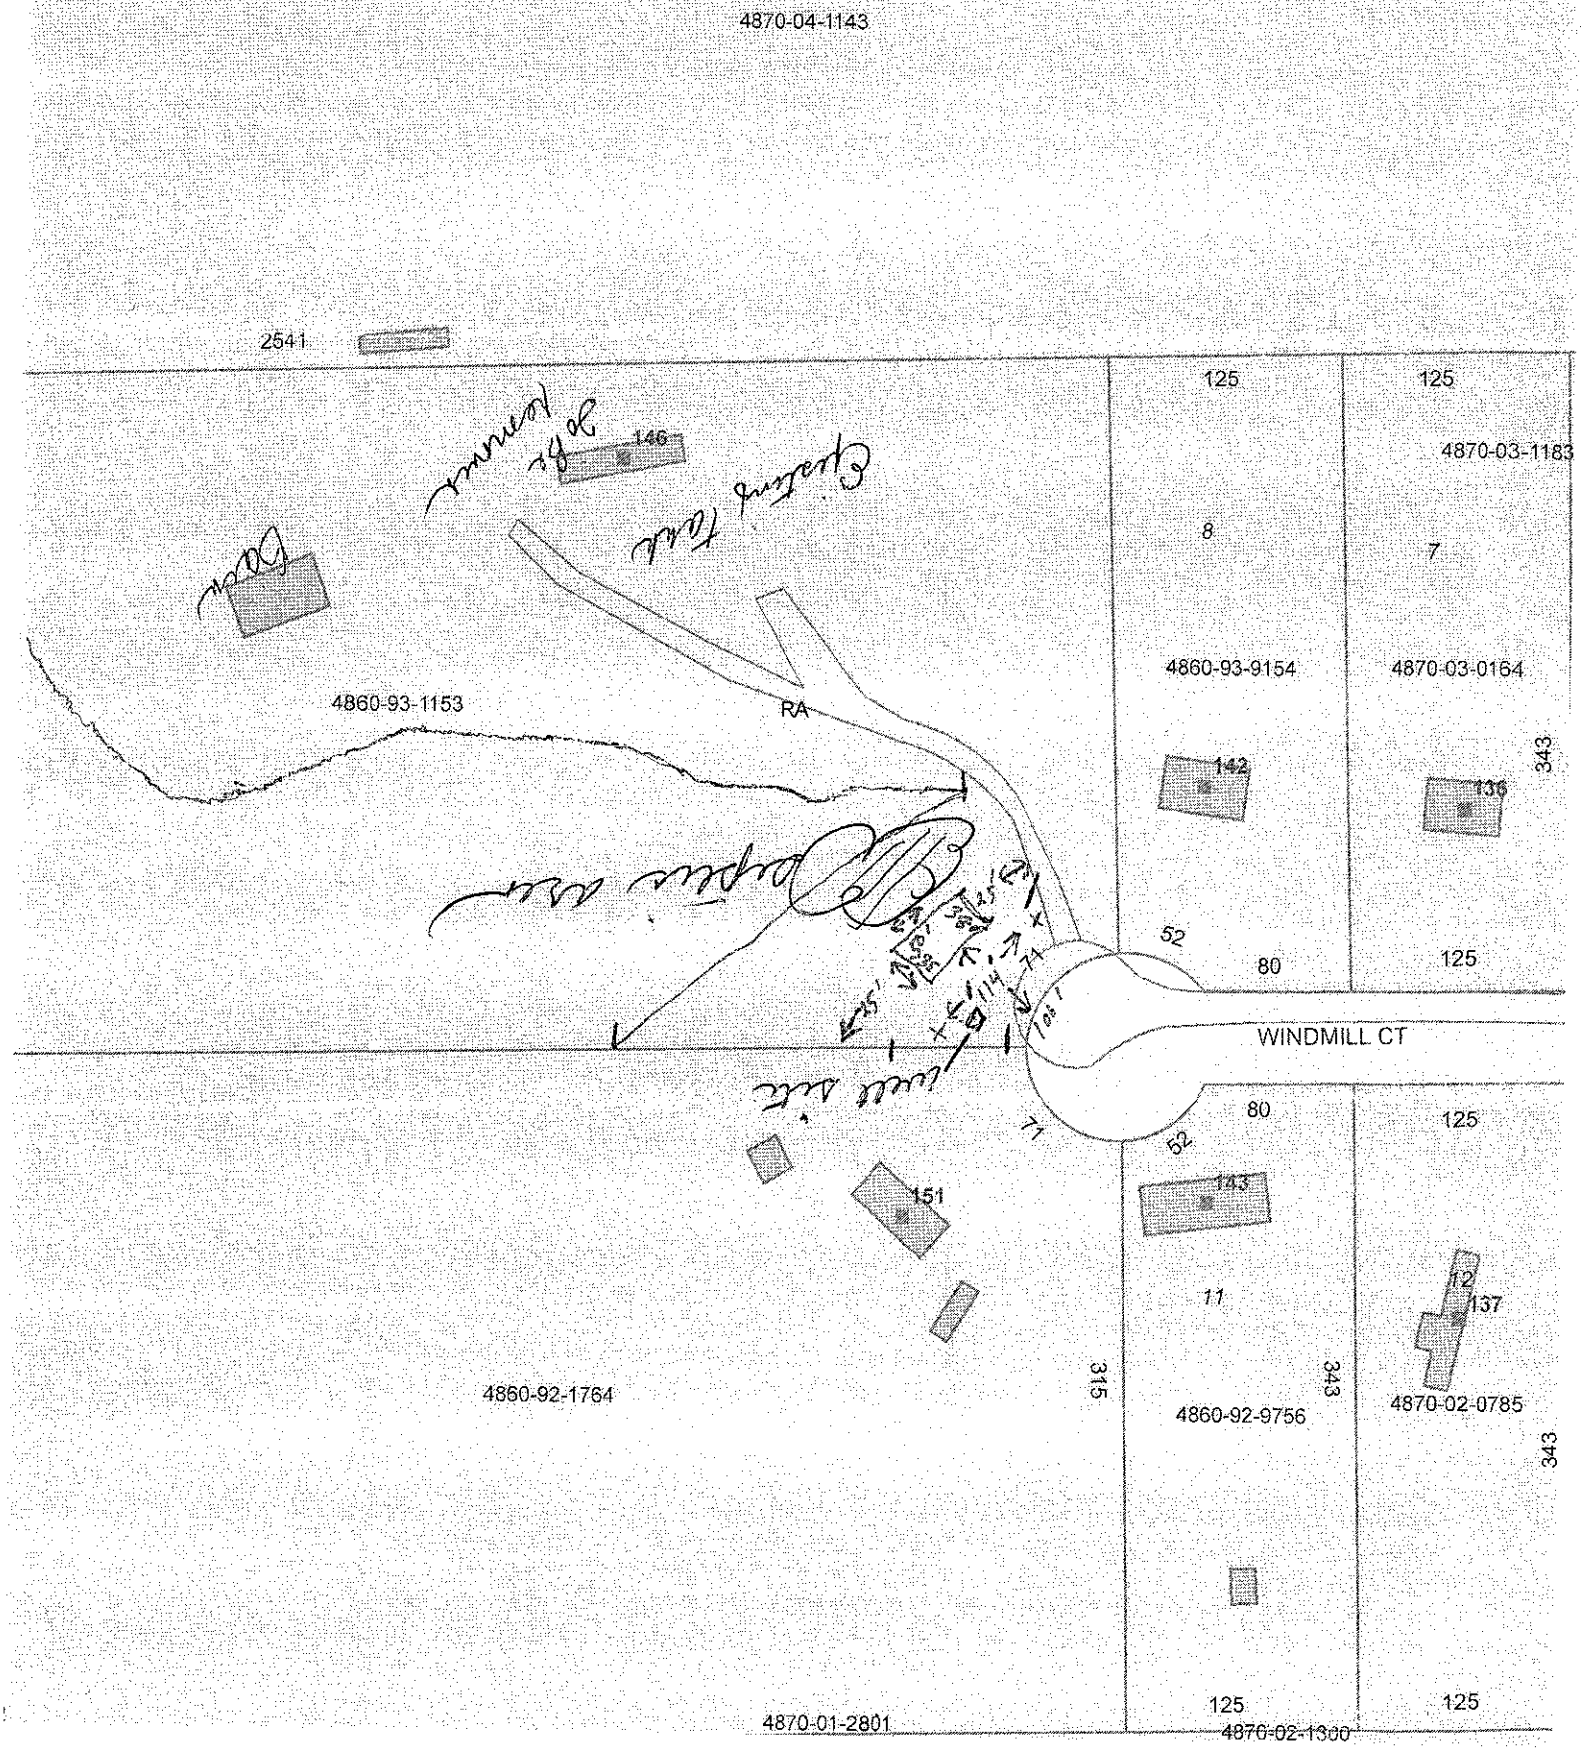
4870-04-1143
2541
146
4860-93-1153
RA
125
125
4870-03-1183
8
7
4860-93-9154
4870-03-0164
142
136
343
52
80
125
WINDMILL CT
80
125
71
52
143
151
11
12
137
315
343
4860-92-1764
4860-92-9756
4870-02-0785
343
125
125
4870-01-2801
4870-02-1300