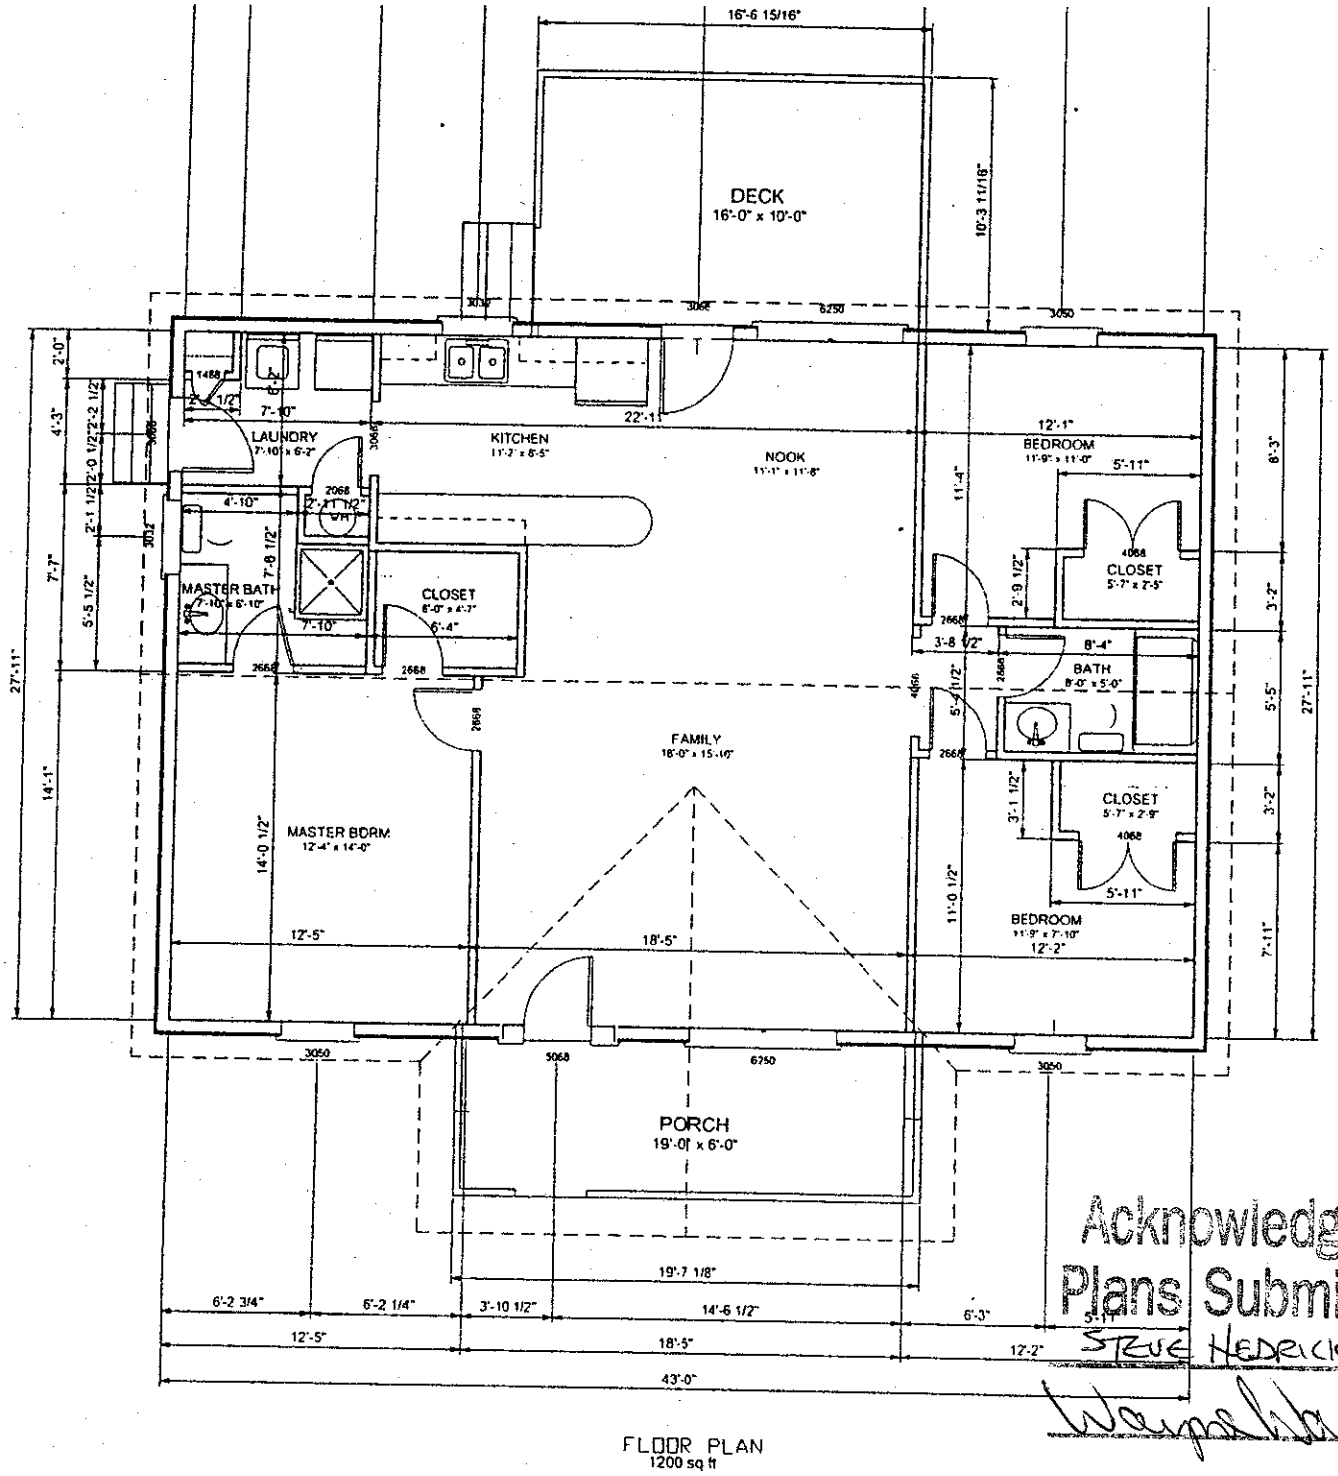


FLOOR PLAN
1200 sq ft

5/8" DRYWALL CEILING

12

ROOF SYSTEMS - 2"

DOUBLE 2" X 6" TOP PLATE

5 1/2" WALL STUDS 16"
5 1/2" WALL INSULATION
VAPOR BARRIER
1/2" DRYWALL

2" X 6" BOTTOM PLATE

WOOD WALL SYSTE

1/2" ANCHOR BOLTS 6' O.C.
2" X 6" TREATED SILL PLA
2" RIGID INSULATI
VAPOR BARRI

FOUNDATION

Acknowledgement Of
Plans Submittal ONLY!
STEVE HEDRICK Date 2-5-08
Wayne Hay Date 2-5-08

JOIST HANGERS

TREATED LEDGER
BOLTED TO CONCRETE