
NOTE: RECEPTS. IN OPT. F.P., LIBRARY, OR ENTER. CENTER AREA MAY NEED TO BE OMITTED, ADDED, OR MOVED.

HGS027

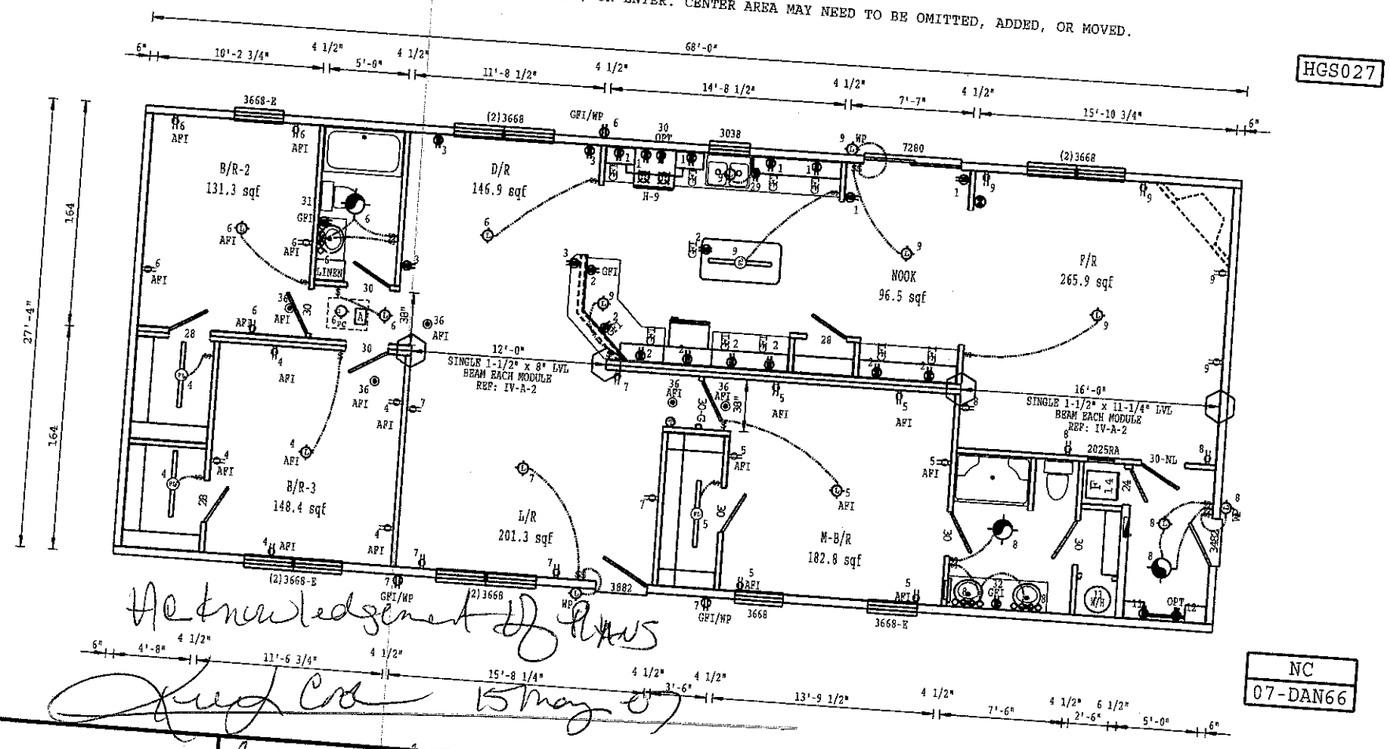

Acknowledgement of Plans

15 May 07

NC
07-DAN66

RADCO
APPROVED
04/17/2007
DENNIS WEBBER
SEAL OF APPROVAL

Lillian Harper

The Commodore Corporation

TITLE 2868
CODE

REVISIONS	
DATE	NUMBER

SYSTEMS MANUAL REFERENCE
1. SEE PAGE III-A-1 FOR FLOORPLAN NOTES AND DESIGN SPECIFICATIONS
2. SEE PAGE IV-B-1 FOR THE BUILDING CROSS SECTION, AND SECTION IV FOR STRUCTURAL, AND FASTENING SPECIFICATIONS.
3. SEE PAGE IX-B-3 FOR GAS FIREPLACE SPECIFICATIONS.

PAGE B

FLOOR 27'-4" x 68'-0"	
STD. WINDOW RH.O.	
245.46 s.f.	
2x6 TOP PLATE	
9'-0" CEILING MAX.	
D.W.V. DWG. ATTACHED	
OPT. DOOR & WINDOWS AVAILABLE WITHIN STRUCTURAL GLAZING, HEAT LOSS, & EXIT EGRESS LIMITATIONS.	
SCALE N.T.S.	DATE 03/25/2007
DWN. BY NE	REFERENCE SZS002
	DWG. NO. HGS027 CODE