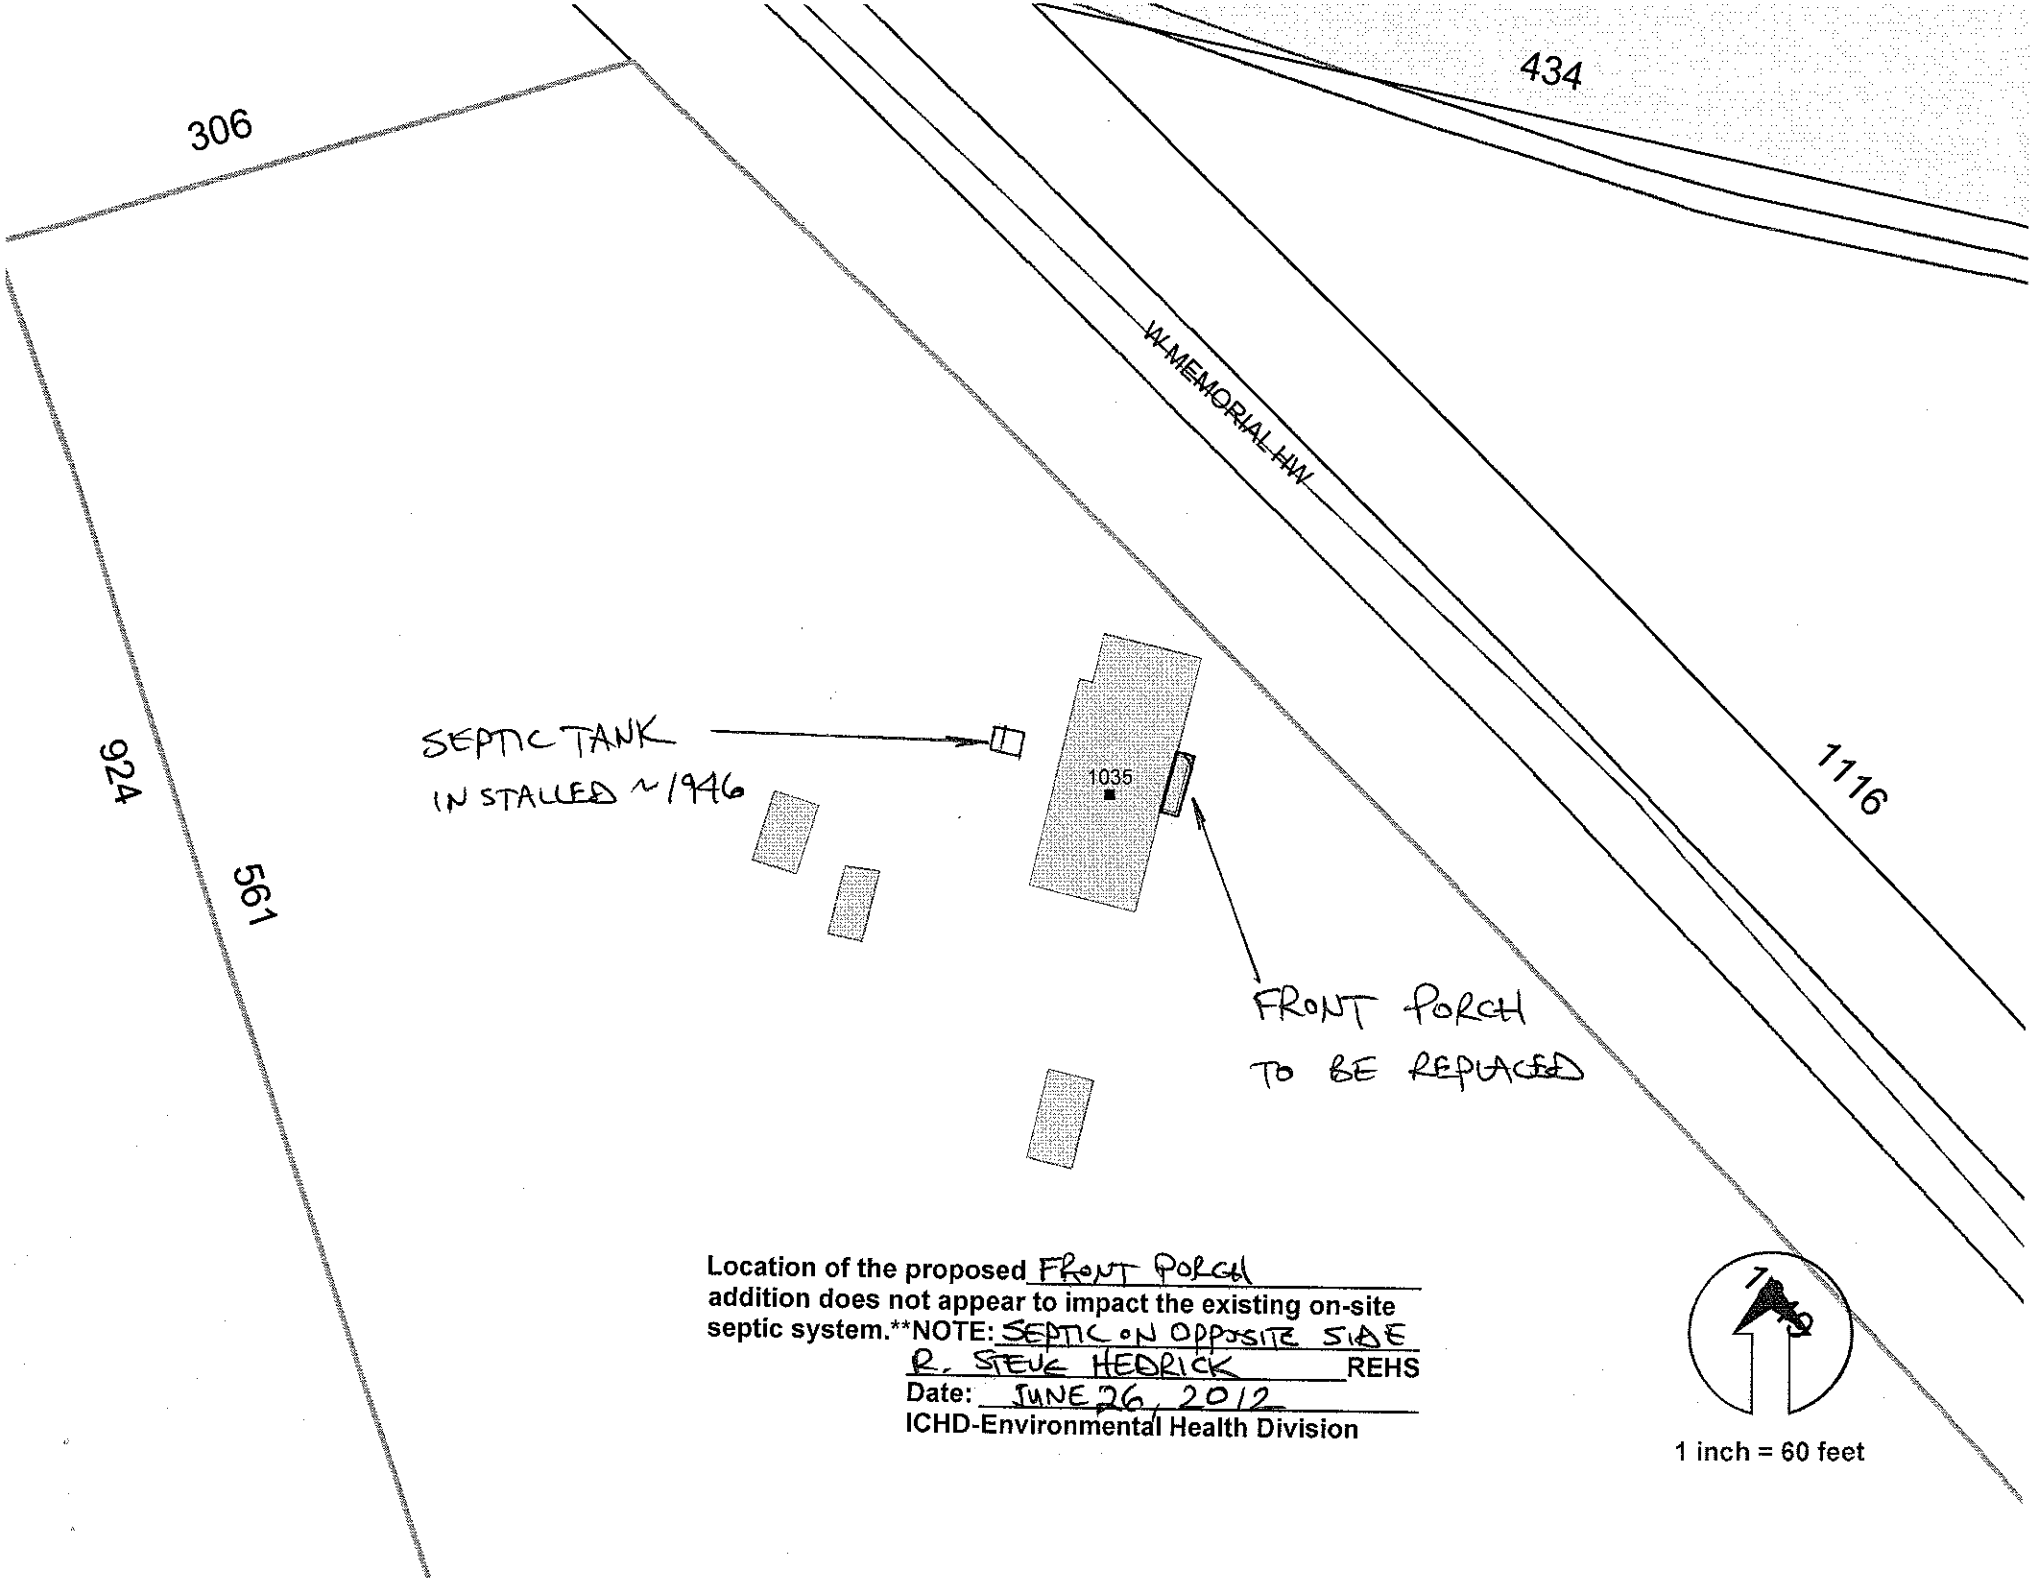


Location of the proposed FRONT PORCH addition does not appear to impact the existing on-site septic system.**NOTE: SEPTIC ON OPPOSITE SIDE

R. STEVE HEDRICK REHS

Date: JUNE 26, 2012

ICHD-Environmental Health Division

1 inch = 60 feet