
Acknowledgement Of
Plans Submittal ONLY!
Veronica Wittenmyer Date 2/12/10
Date 2-25-10

Approved 5 Bedr

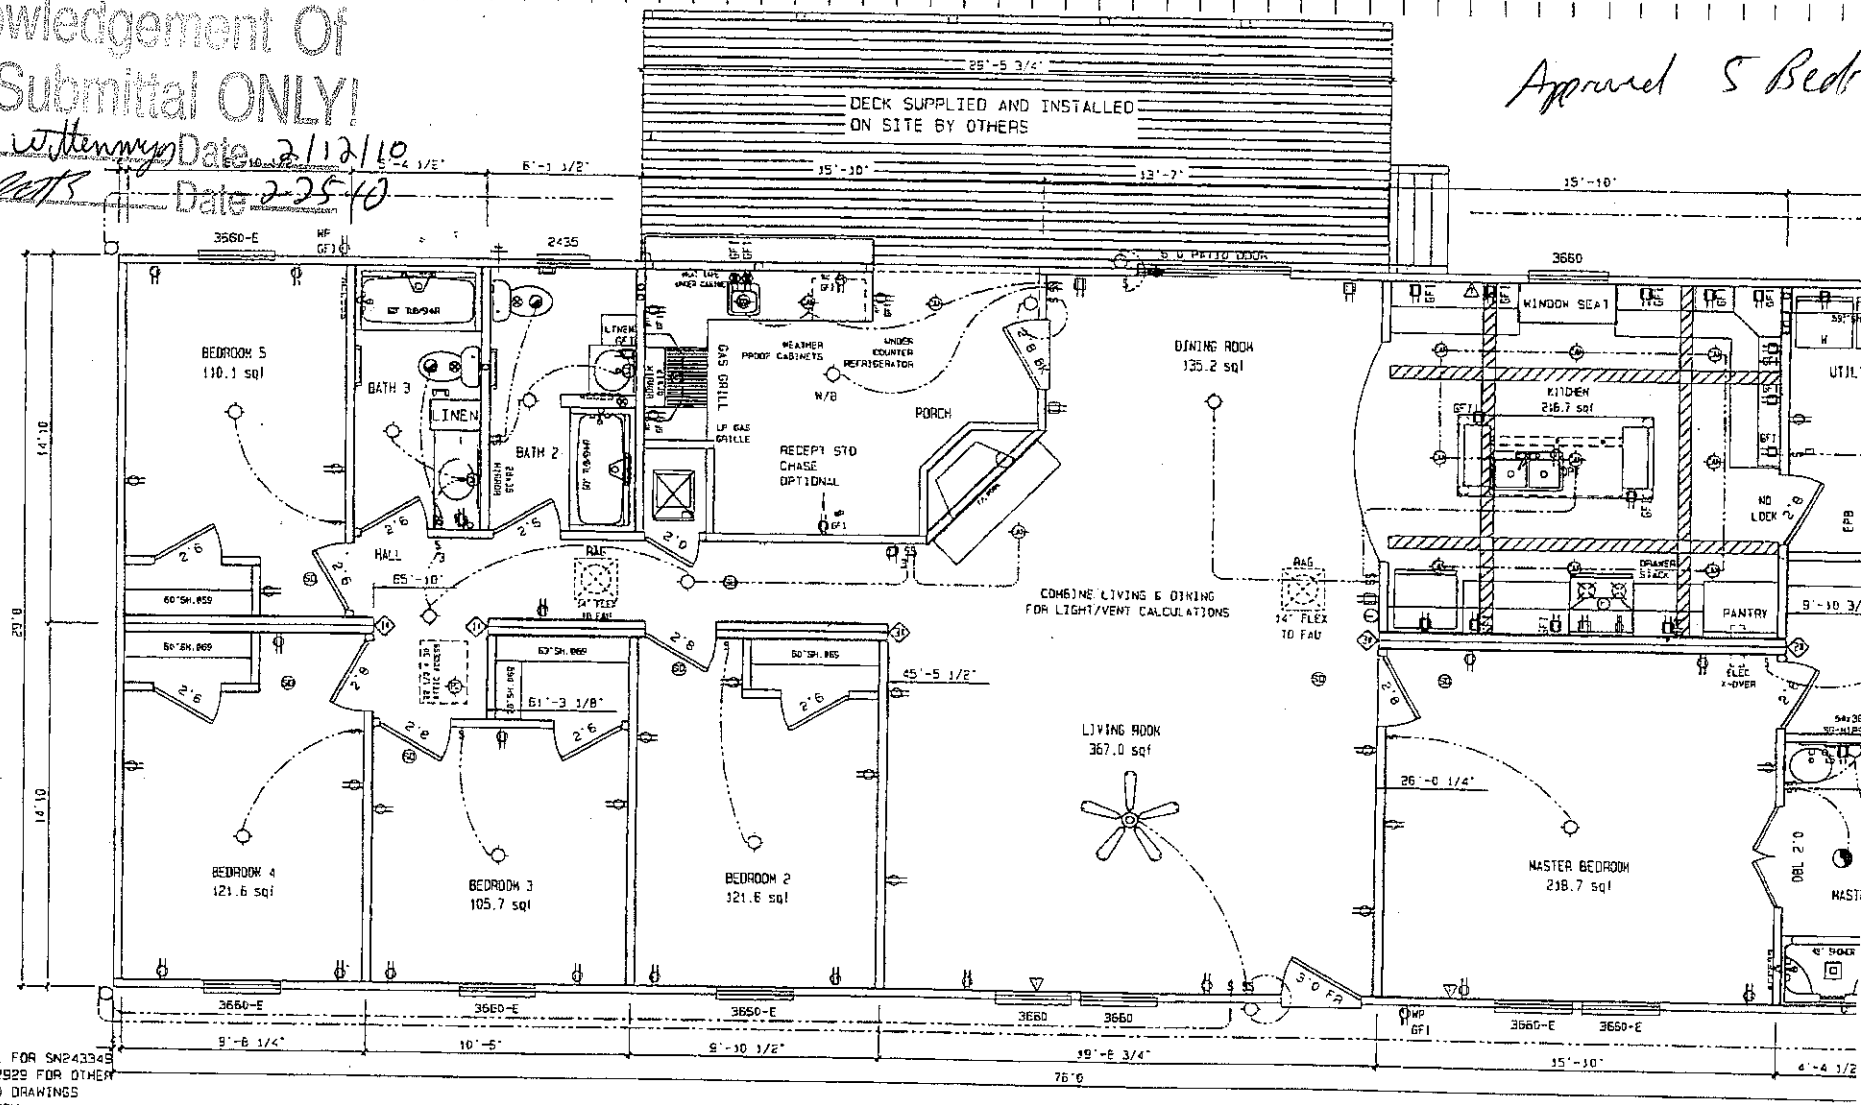

LIMITED APPROVAL FOR SN243349
REFER TO HP958-2929 FOR OTHER SYSTEMS APPROVED DRAWINGS
WIND SPEED: 100 MPH
ROOF PITCH 6: 12
ROOF LOAD: 30¢
SHIP TO: ANSON CO, NC

SHEARWALL	DESIGN PLF	DIAPHRAGM SHEAR AREA	PLF JOISTS
A			
B			
C			
D			
E			
F			
G			

BRAND	SERIES
INDEPENDENT	LGM0032
CMH	

REVISIONS	BY	DATE

GENERAL NOTES

CEILING HEIGHT = 96.00

FLOOR FRAMING SPACING = 16

TOTAL WINDOW SQFT = 140.57

DRAWING TITLE

MASTER PLAN

RETURNS
(1) 20"x16"
(2) 4'x10"
(3) DOOR (S)
(4) 4'x24"

MODEL NAME

PLANT 958

DRAWN BY DAC