
PRESSURE MANIFOLD DESIGN

TONY CILETTI

ATTACHMENT TO P.D.# 078003
CHESHIRE RIDGE III #12
TAX MAP #4863 50 2713 (PT)

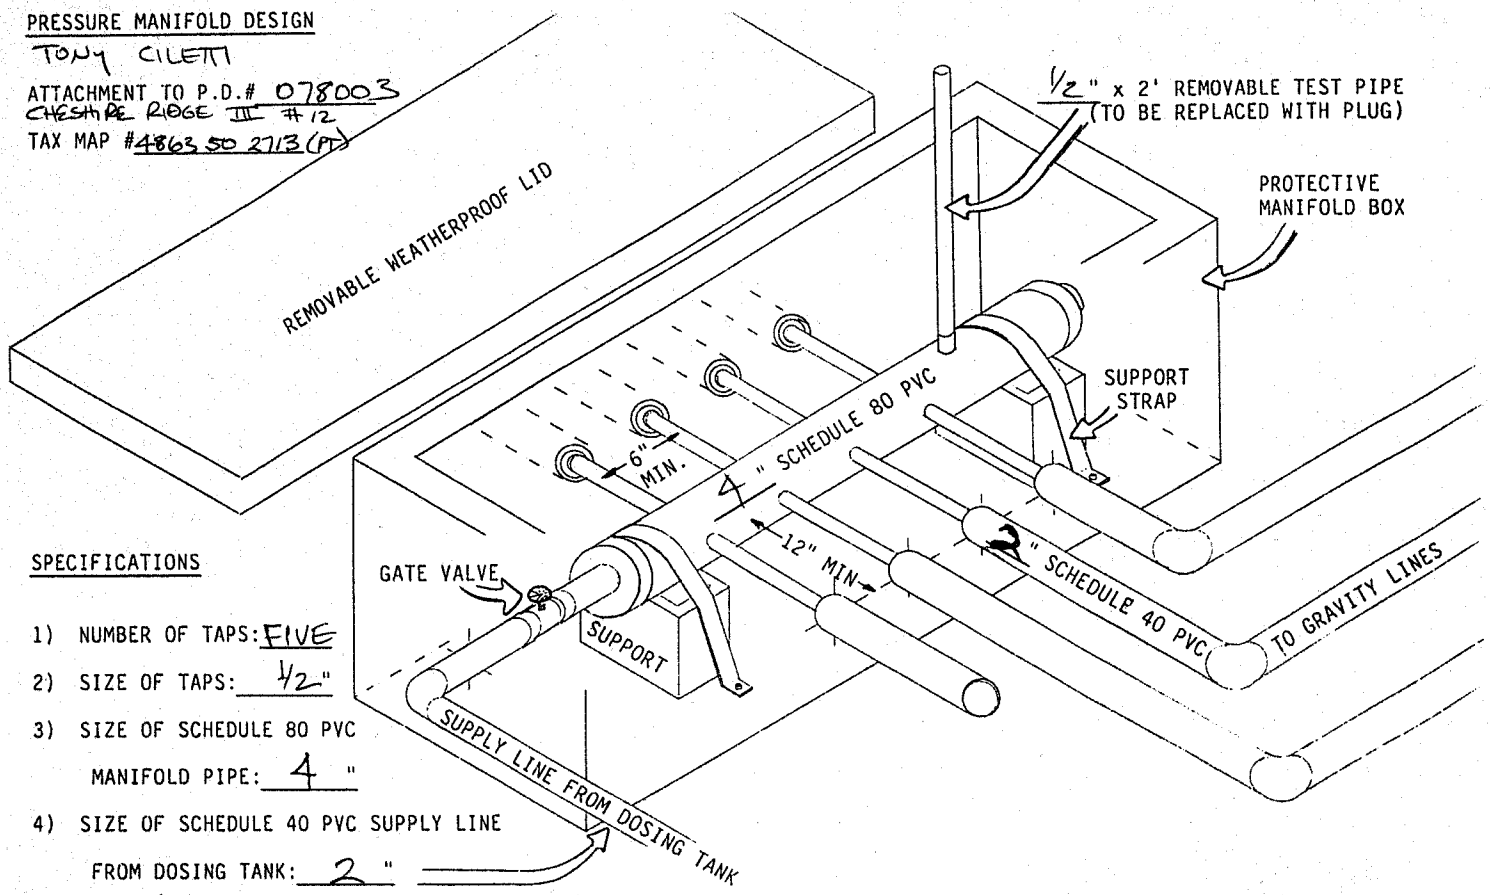

SPECIFICATIONS

1) NUMBER OF TAPS: FIVE
2) SIZE OF TAPS: 1/2"
3) SIZE OF SCHEDULE 80 PVC MANIFOLD PIPE: 4 "
4) SIZE OF SCHEDULE 40 PVC SUPPLY LINE FROM DOSING TANK: 2 "