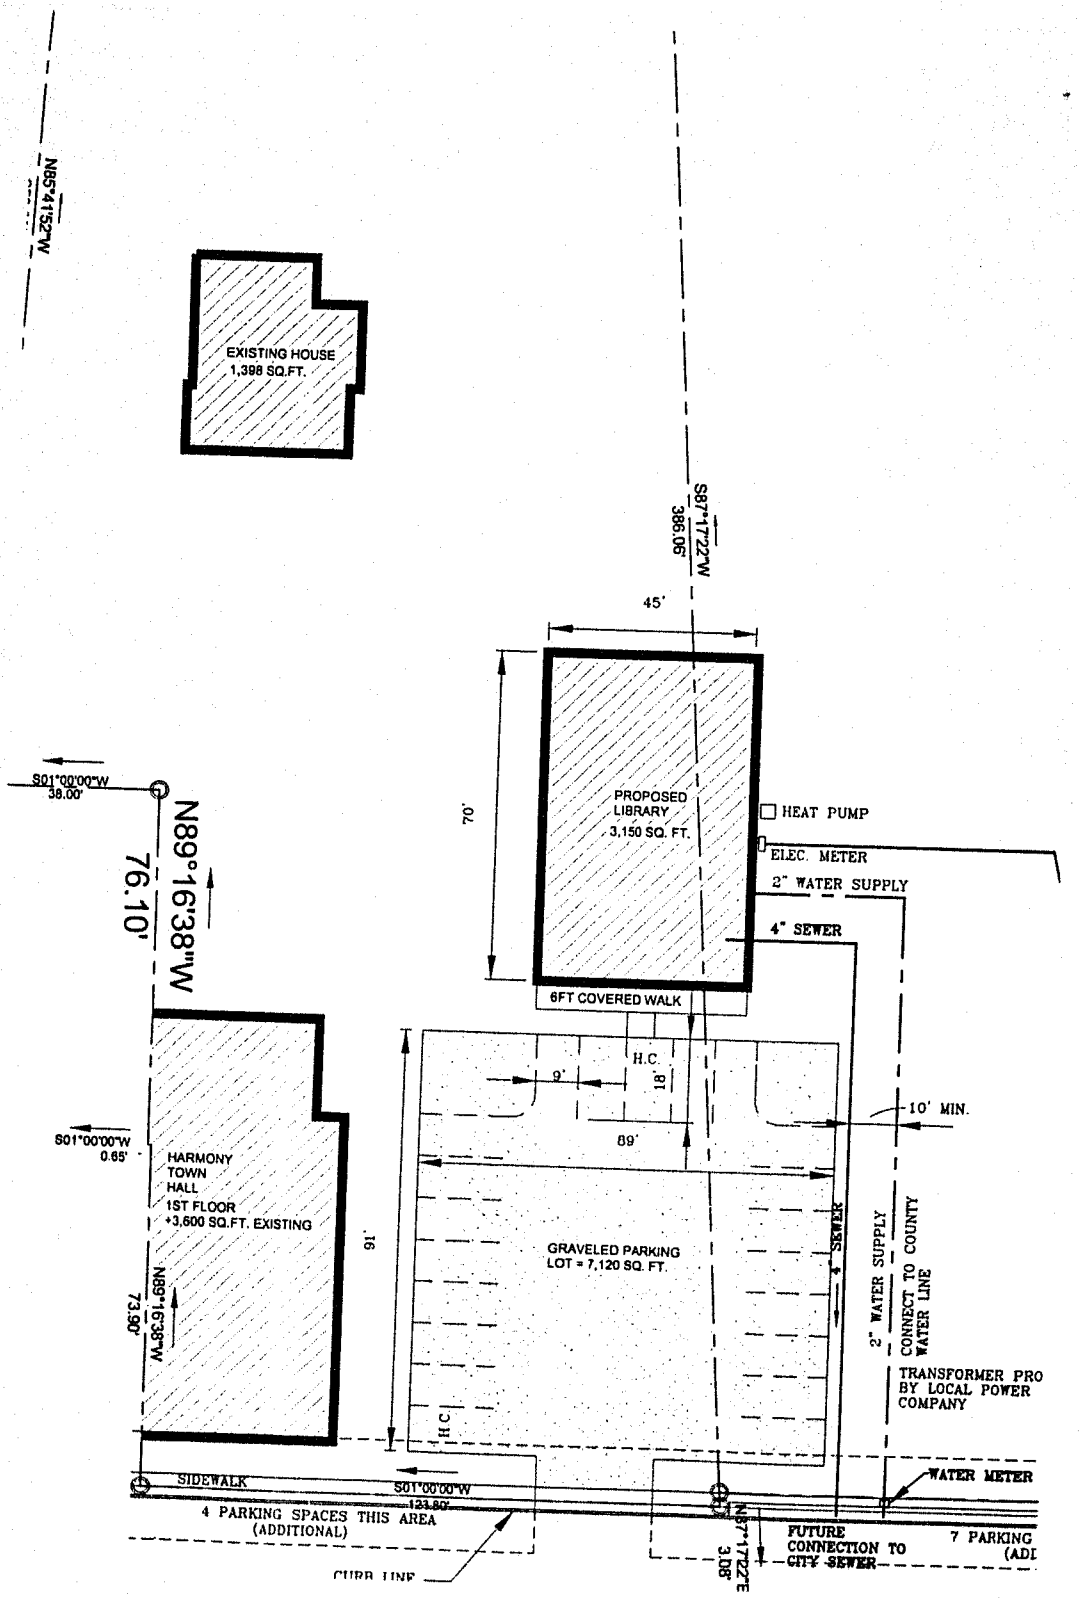

N85°41'27"W
EXISTING HOUSE
1,398 SQ.FT.
S87°17'22"W
386.06'
45'
70'
PROPOSED
LIBRARY
3,150 SQ. FT.
HEAT PUMP
ELEC. METER
2" WATER SUPPLY
4" SEWER
6FT COVERED WALK
S01°00'00"W
38.00'
N89°16'38"W
76.10'
H.C.
9'
18'
10' MIN.
89'
S01°00'00"W
0.65'
HARMONY
TOWN
HALL
1ST FLOOR
+3,600 SQ.FT. EXISTING
91'
GRAVELED PARKING
LOT = 7,120 SQ. FT.
SEWER
2" WATER SUPPLY
CONNECT TO COUNTY
WATER LINE
N89°16'38"W
73.90'
TRANSFORMER PRO
BY LOCAL POWER
COMPANY
H.C.
SIDEWALK
S01°00'00"W
123.80'
WATER METER
4 PARKING SPACES THIS AREA
(ADDITIONAL)
FUTURE
CONNECTION TO
CITY SEWER
7 PARKING
(ADI
CURB LINE
N87°17'22"E
3.08'