IREDELL COUNTY HEATLH DEPARTMENT
ENVIRONMENTAL HEALTH DIVISION
PAGE 2: *SITE PLAN WORKSHEET*

SEE THE "SAMPLE SITE PLAN" BELOW, *INCOMPLETE SITE PLANS WILL BE RETURNED TO YOU FOR COMPLETION AND MAY RESULT IN A DELAY IN THE ISSUANCE OF YOUR SEPTIC SYSTEM PERMIT!!!*

Place an (X) beside each item as you complete the site plan:

- ✓ Property Line measurements are clearly identified…
- ✓ All proposed structures are indicated…
- ✓ *SHOW: proposed house or business footprint, wells, water lines, patios, pools and decks, and any other item that will occupy space on the site*
- ✓ Front and side setbacks from property line…
- ✓ Preferred driveway location and configuration, preferred well location…
- ✓ Area you prefer your septic system to be placed…
- ✓ North arrow, or other sufficient indicator of direction…

Circle N/A on the following if appropriate:


- ✓ Location of septic systems and wells within 100' of your property… N/A
- Location of easements and rights of ways on your property… N/A
- Location of any designated wetlands on the property… N/A

Signature: Donna Alvis

REQUIRED property owner or owner's legal representative signature.

DATE 9/11/02

USE THIS SPACE TO DRAW YOUR SITE PLAN

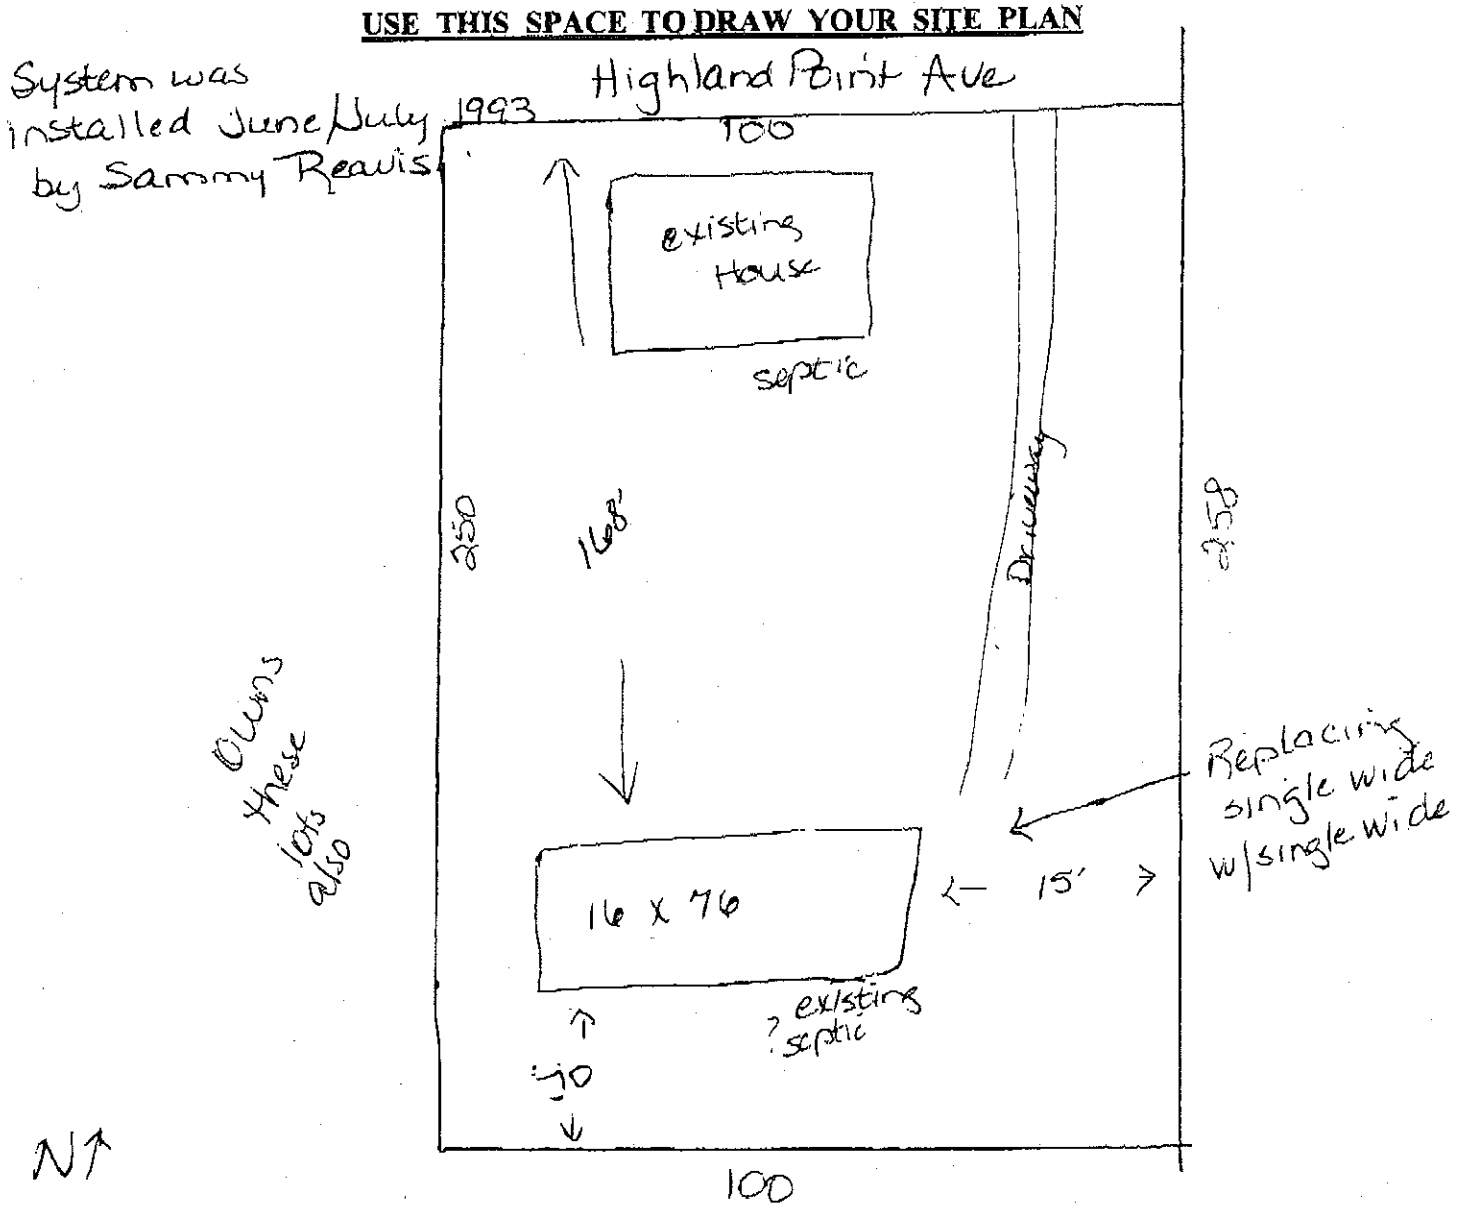

White Copy – Environmental Health
Yellow Copy – Applicant
C:\Users\dlutz\AppData\Local\Microsoft\Windows\Temporary Internet Files\OLK63F0\Application For OSWP Permit (2).doc

01/02/2002 04:26 3364925104 ABEES GRADING PAGE 04