
Acknowledgement Of
Plans Submittal ONLY!
Date 12/28/05
Date 12-28-05

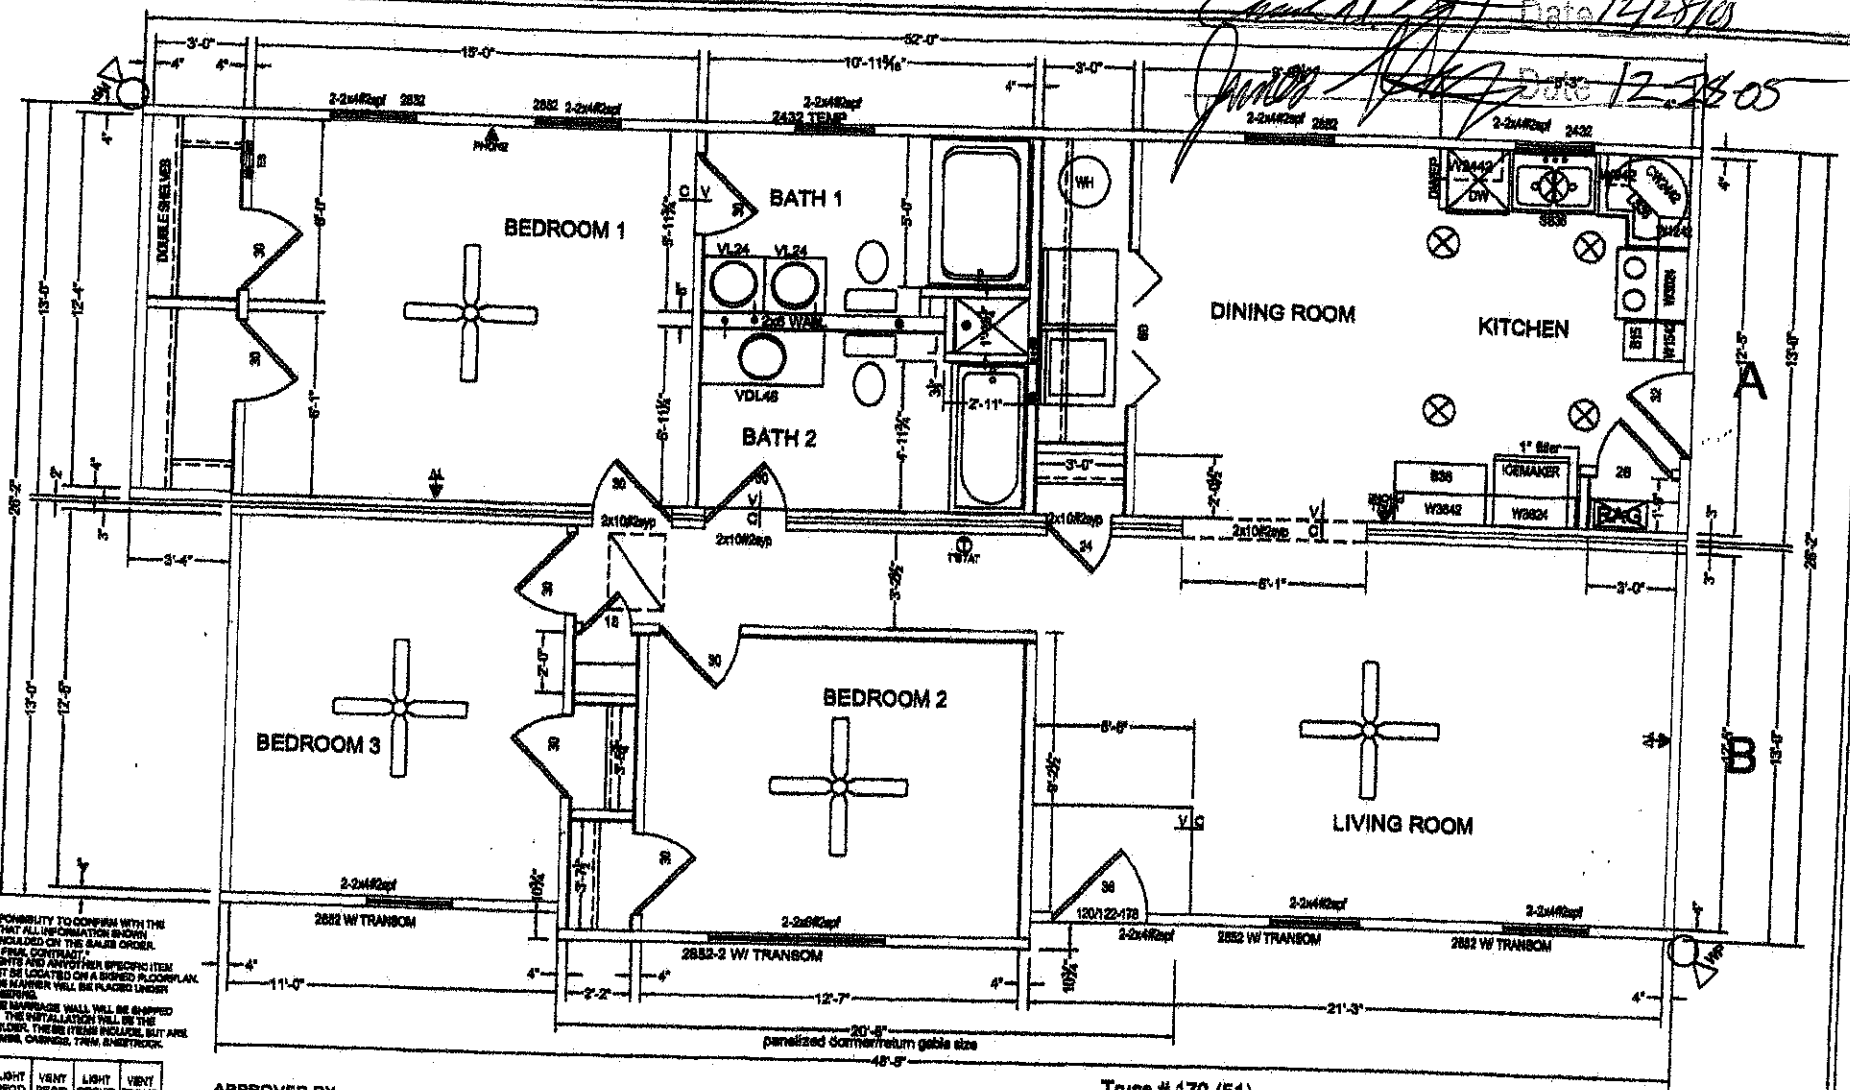

NOTES:
1. IT IS THE BUILDERS RESPONSIBILITY TO CONFIRM WITH THE SALES REPRESENTATIVE THAT ALL INFORMATION SHOWN ON THE PLANS HAS BEEN INCLUDED ON THE SALES ORDER. THE SALES ORDER IS THE FINAL CONTRACT.
2. PHONE TV, RECESSED LIGHTS AND ANYOTHER SPECIFIC ITEM ON THE SALES ORDER MUST BE LOCATED ON A SIGNED FLOORPLAN. ITEMS NOT LOCATED IN THIS MANNER WILL BE PLACED UNDER THE DISCRETION OF ENGINEERING.
3. MATERIALS TO FINISH THE MARRIAGE WALL WILL BE SHIPPED LOOSE INSIDE THE UNIT(S). THE INSTALLATION WILL BE THE RESPONSIBILITY OF THE BUILDER. THESE ITEMS INCLUDE, BUT ARE NOT LIMITED TO, DOORS, JAMBS, CASINGS, TRIM, SHEETROCK.

ROOM	SF OF ROOM	LIGHT REQ'D	VENT REQ'D	LIGHT PROV'D	VENT PROV'D
LIVING ROOM	256	25.6	12.8	32.0	17.0
FAMILY ROOM		0	0	0	0
KITCHEN/DR	208	18.00	6.00	77.0	9.0
	0	0	0	0	0
BEDROOM 1	171	13.68	6.84	20.0	11.0
BEDROOM 2	96	7.68	3.84	20.0	11.0
BEDROOM 3	120	9.60	4.80	11.0	5.5
BEDROOM 4		0	0	0	0
BEDROOM 5		0	0	0	0
BATH 1	35	ARTIFICIAL LIGHT AND VENT			
BATH 2	35	ARTIFICIAL LIGHT AND VENT			

APPROVED BY
NTA INC. 05/19/05
Approval of this document does not authorize or approve any deviation or deviations from the requirements of applicable State Laws.
Kristen Cumberland

Truss # 170 (51)
Truss # 167 (5)
2 MODULES 2 LINE MOVES

FIRST FLOOR 1331 SQ FT

REVISIONS		
DATE	REVISION	BY
5/19/05	post order read	SB
5/13/05	stamped set	CB

HandCrafted Homes
101 Eastern Minerals Road, Henderson, N.C. 27537
Phone: 252-436-0001 Fax: 252-430-6662

MODEL:	BUILDER:	FLOORPLAN:	SERIAL NUMBER:	PAGE:
Greensboro	CUSTOM BUILT MODULAR	P-16-694	2234	FLOORPLAN SHEET 1 03.1
DRAWN BY: MJ	DATE: 5-11-05	SCALE: 1/4" = 1'-0"		