
Approved 3 Bedroom Plan
60 x 28


Acknowledgement Of
Plans Submittal ONLY!

Date 6-7-05

Date 6-7-05

NOTE: RECESS. IN OPT. F.P., LIBRARY, OR ENTER. CENTER AREA MAY NEED TO BE OMITTED, ADDED, OR MOVED.

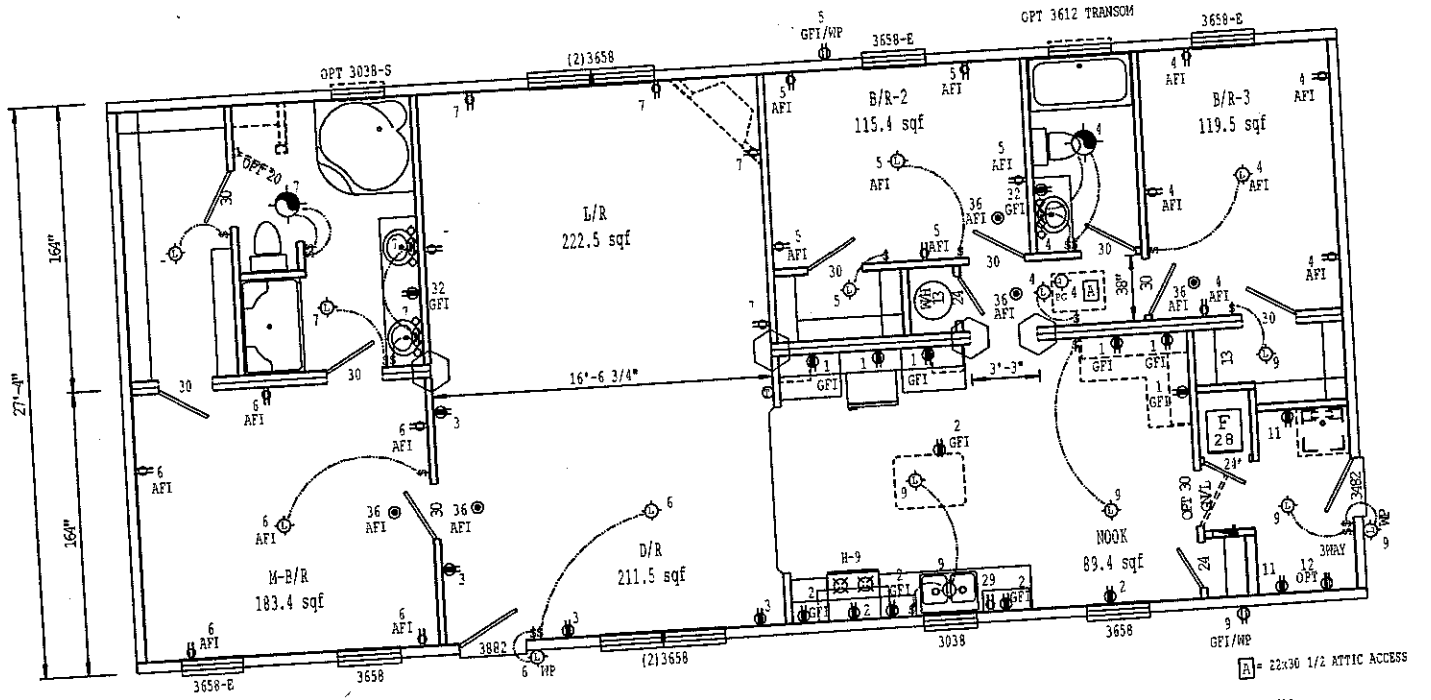

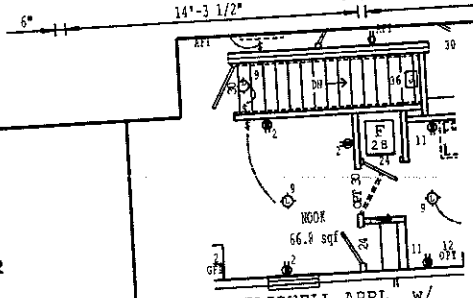

OPT. STAIRWELL APPL. w/ PERMANENT FOUNDATION ONLY

N/A

OPT. M-BATH APPL.

SYSTEMS MANUAL REFERENCE
1. SEE PAGE III-A-1 FOR FLOORPLAN NOTES AND DESIGN SPECIFICATIONS
2. SEE PAGE IV-B-1 FOR THE BUILDING CROSS SECTION, AND SECTION IV FOR STRUCTURAL, AND FASTENING SPECIFICATIONS.
3. SEE PAGE IX-B-3 FOR GAS FIREPLACE SPECIFICATIONS.

PAGE B

FLOOR 27'-4" x 60'-0"
STD. WINDOW RH.O.
142.73 s.f.
2x6 TOP PLATE
9'-0" CEILING MAX.
D.W.V. DWG. ATTACHED
OPT. DOOR & WINDOWS AVAILABLE WITHIN STRUCTURAL, GLAZING, HEAT LOSS, & EXIT EGRESS LIMITATIONS.

RADCO
APPROVED
06/03/2005
DENNIS WEBBER

SEAL OF APPROVAL

The Commodore Corporation

TITLE 2860
CODE

REVISIONS	
DATE	NUMBER

SCALE N.T.S.
DWN. BY JS
DATE 05/26/2005
REFERENCE RB504-A
DWG. NO. RB504-AB
CODE