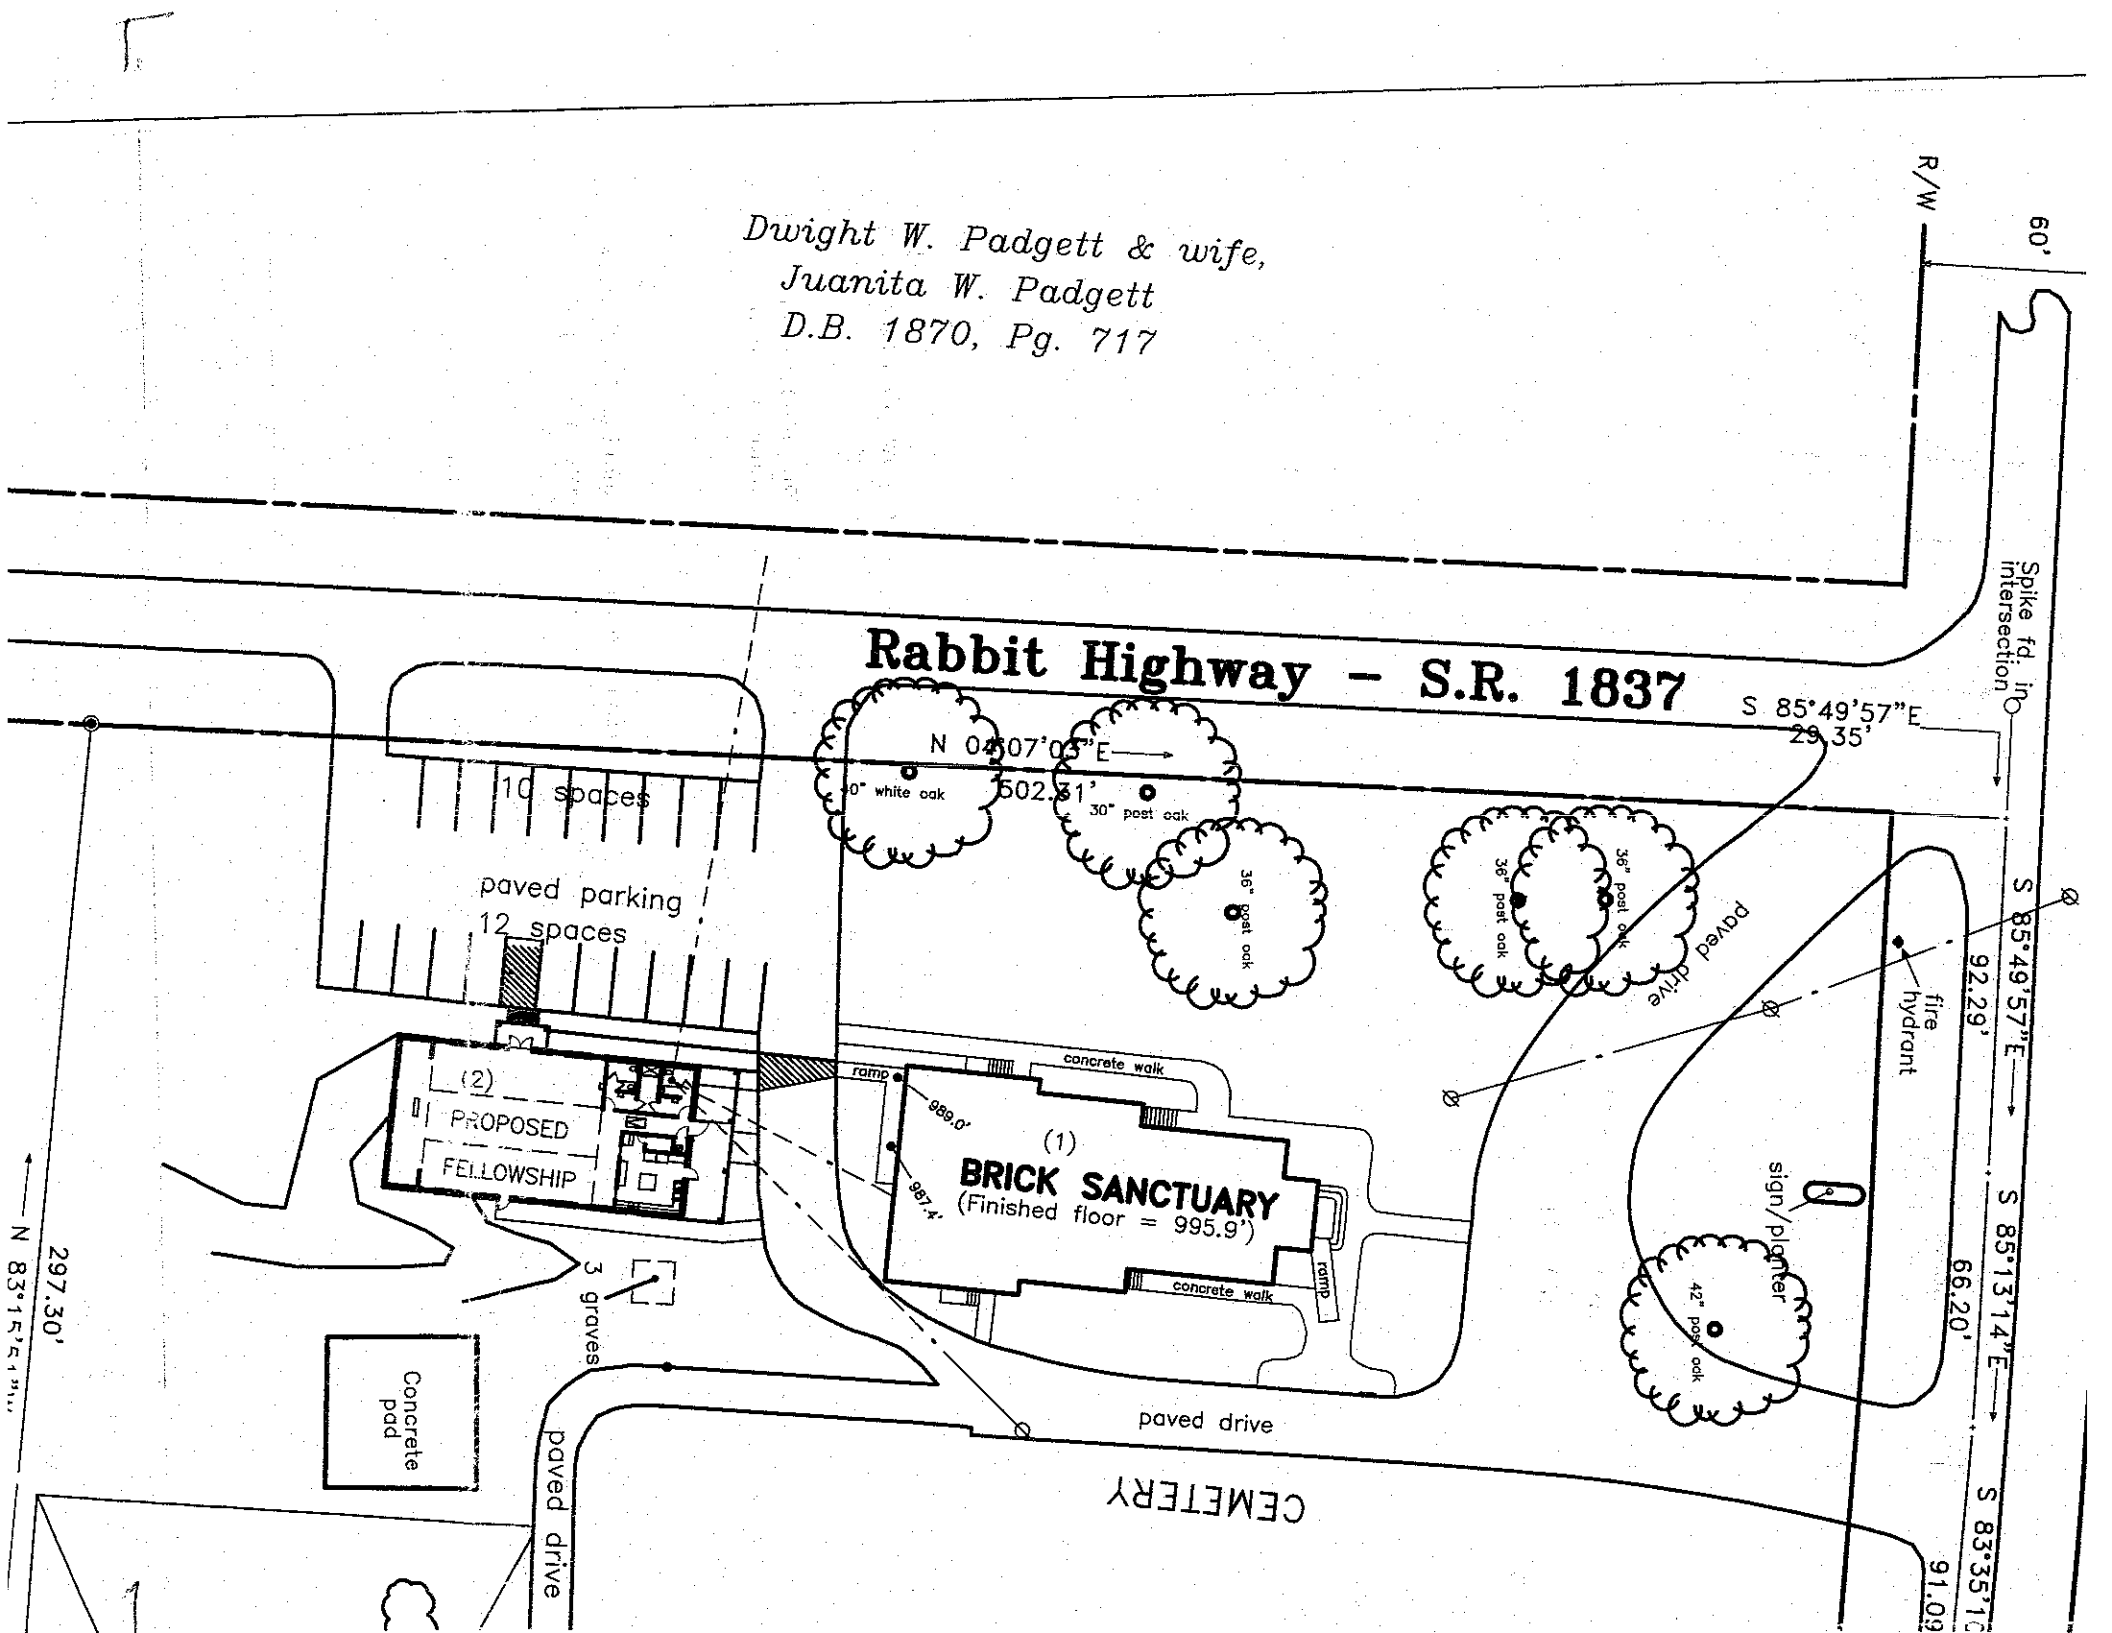

Dwight W. Padgett & wife,
Juanita W. Padgett
D.B. 1870, Pg. 717
R/W
60'
Rabbit Highway – S.R. 1837
Spike fd. in intersection
S 85°49'57"E
29.35'
N 04°07'03"E
502.31'
10 spaces
paved parking
12 spaces
30" white oak
30" post oak
36" post oak
36" post oak
36" post oak
paved drive
S 85°49'57"E
92.29'
fire hydrant
(2)
PROPOSED
FELLOWSHIP
ramp
989.0'
987.4'
concrete walk
(1)
BRICK SANCTUARY
(Finished floor = 995.9')
ramp
concrete walk
sign/planter
42" post oak
S 85°13'14"E
66.20'
S 83°35'1
91.09
297.30'
N 83°15'5
3 graves
Concrete pad
paved drive
paved drive
CEMETERY