
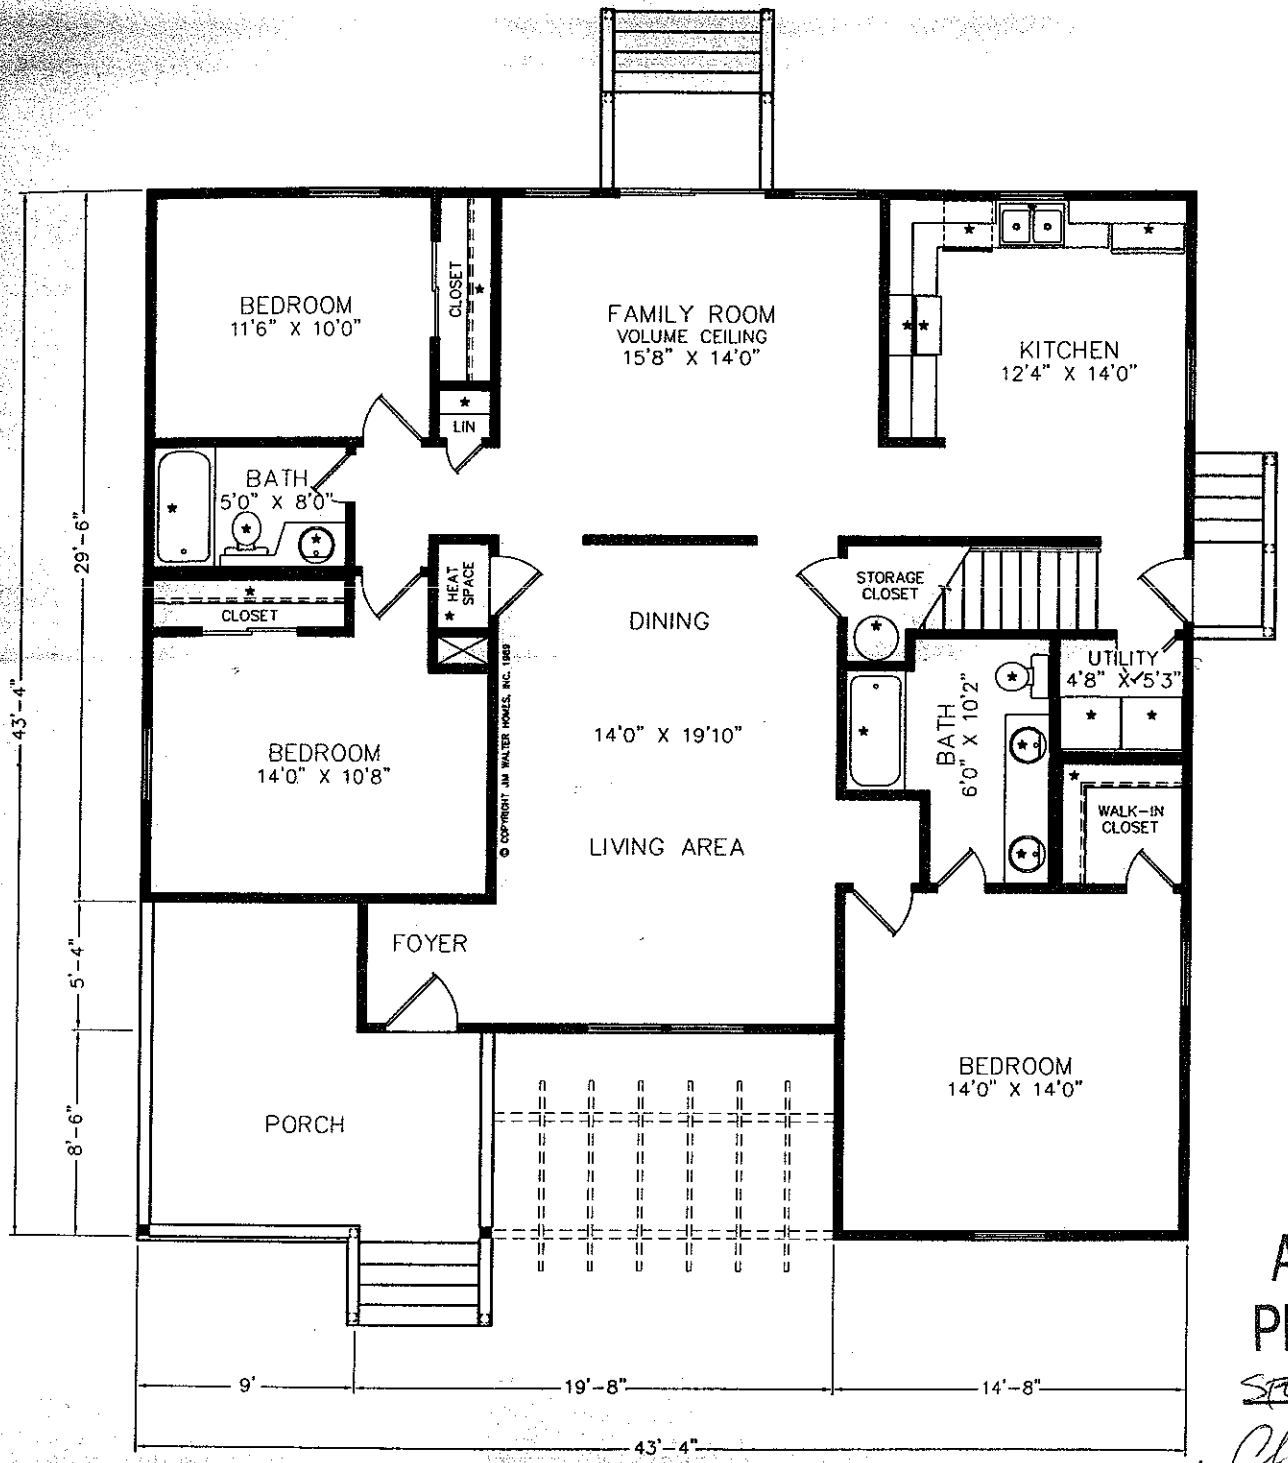


FIRST FLOOR

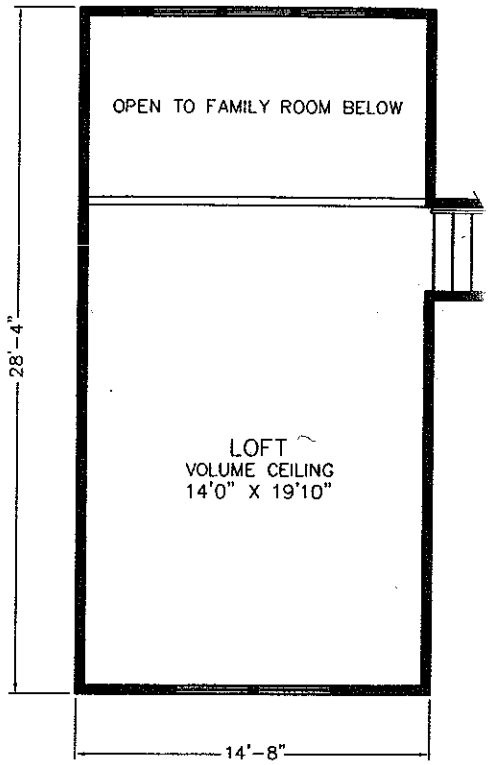

SECOND FLOOR

Acknowledgement Of Plans Submittal ONLY!

Steve Hedrick Date 1-14-03

Date 1-14-03

4 BEDROOMS PER APPLICATION

FLOOR PLAN