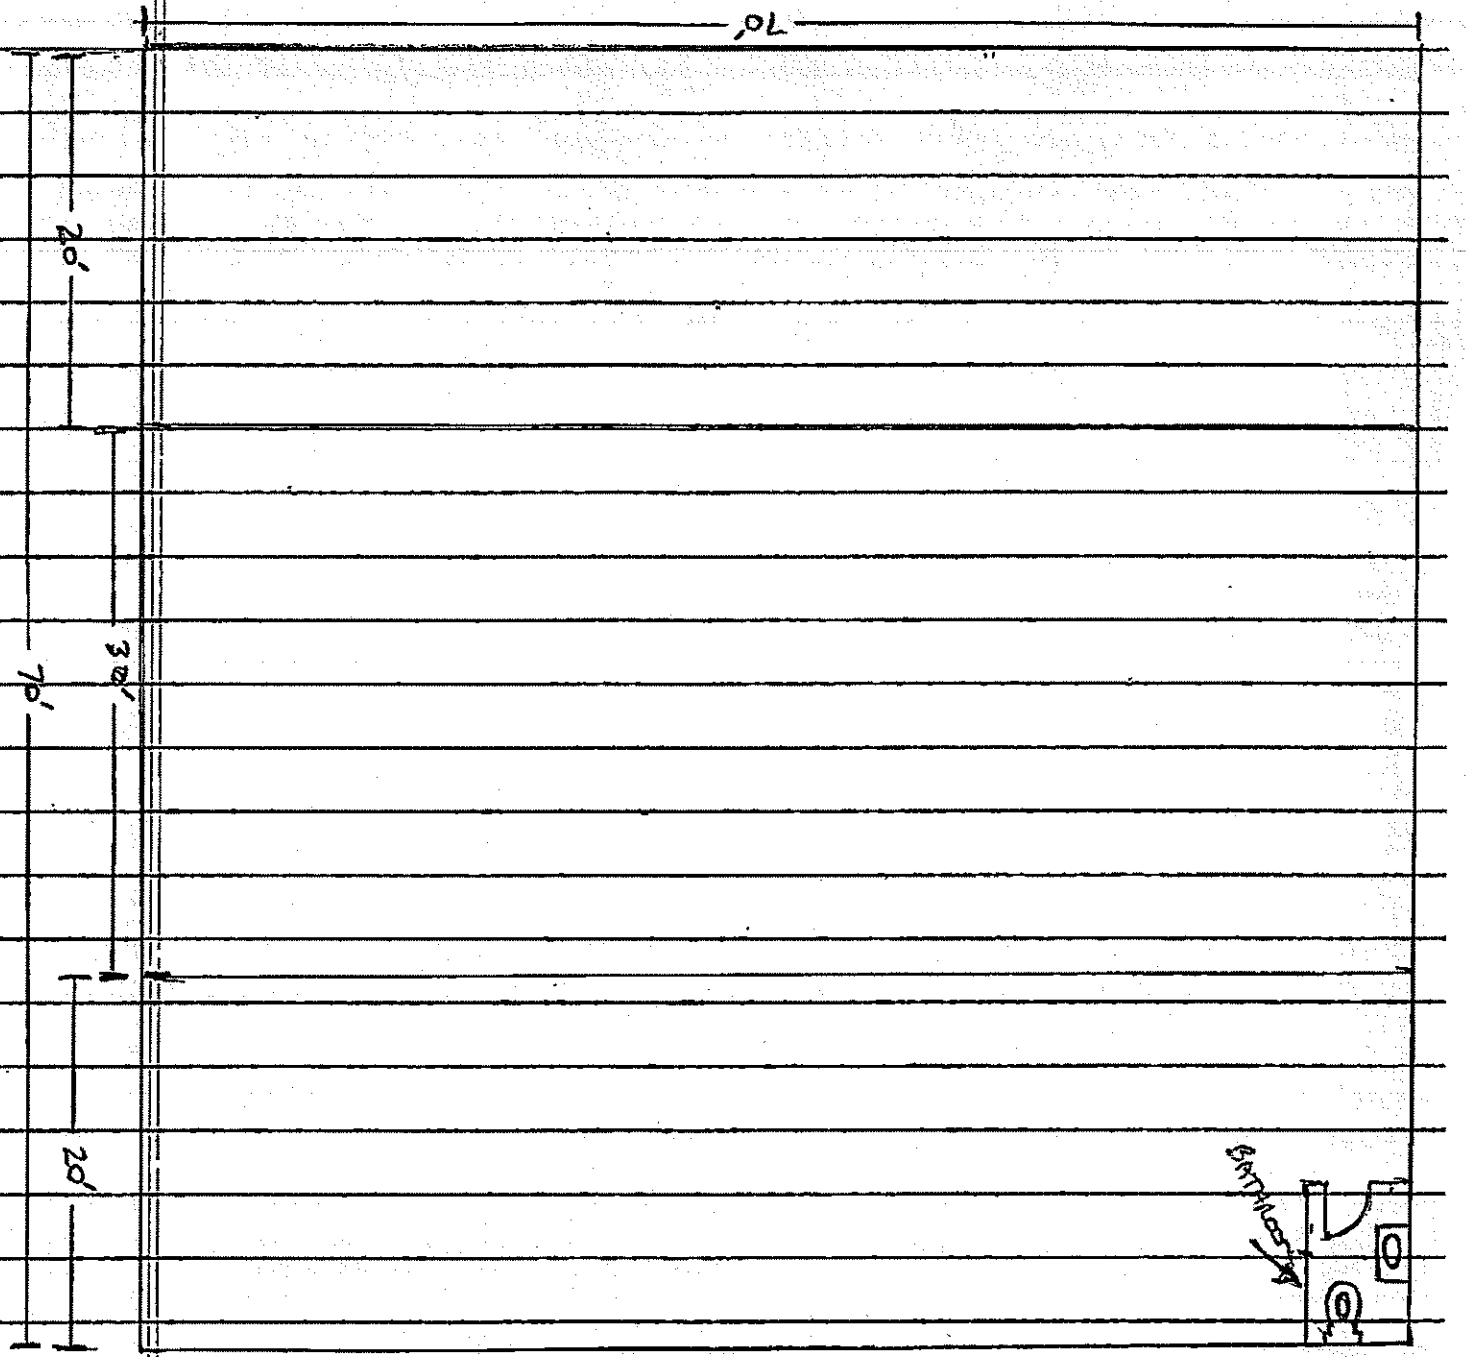


Acknowledgement

Plans Submittal ONLY!

Date 6 DEC 2016

Date 12/12/16

192 BARNARD MILL RD.

HAMPTONVILLE, NC 27020

BARN
UPSTAIRS FLOOR
CARPENTRY FLOOR
WILL ONLY BE
FOR STORAGE
AND WILL OCCUP
THE 30' x 70'
CENTRAL PART OF
THE BARN.