2043 93.

# IREDELL COUNTY HEALTH DEPARTMENT
## *ENVIRONMENTAL HEALTH DIVISION*
### PAGE 1: *APPLICATION FORM*

**Application For:**
(√) Septic Improvement Permit
(√) New Well Permit
(√) Authorization to Construct
( ) Well Repair Permit
( ) Existing System Inspection
( ) Well Abandonment
( ) Septic System Repair

*THE ABOVE PERMIT DOCUMENTS WILL BECOME INVALID IF INFORMATION PROVIDED ON THIS APPLICATION IS FALSIFIED OR CHANGED, OR IF THE SITE IS ALTERED. THE IMPROVEMENT PERMIT IS VALID FOR EITHER 60 MONTHS OR WITHOUT EXPIRATION DEPENDING UPON DOCUMENTATION SUBMITTED APPLICATION WITH SITE PLAN 60 MONTHS, APPLICATION WITH COMPLETE, SCALED PLAT WITHOUT EXPIRATION. SEE 15A NCAC 18A .1937(f) FOR DETAILS.*

**Page 2: *Site Plan Worksheet* form MUST accompany this application**

The following optional attachments may also be submitted:
( ) Survey Plat, scaled no more than 1 inch = 60 feet
( ) Custom Site Plan, scaled no more than 1 inch = 60 feet

*Place an (X) beside whichever is submitted if applicable*

**Applicant Information:**

Applicant Name: Lea Beaver Address: 143 Tobacco Rd Harmony NC 28634 Phone: 704-546-5380

Owner Name: Dustin Lea Beaver Address: 143 Tobacco Rd Harmony NC 28634 Phone: 704-546-5382

**Property Information:**

Street Address: 1035 E. Houstonville Rd Harmony NC 28634

Subdivision Name: _____ Section/Phase: _____ Lot Number: _____

Driving Directions: Hwy 21 N to E. Houstonville Rd 2.7 miles on left.

**Site Development Information:** *(check or complete ALL that apply)*

(√) New Single Family Residence
( ) New Multi-Family Residence
( ) Accessory Building
( ) Bedroom(s) Addition

Maximum Number of Bedrooms: 3
Maximum Number of Occupants: 3
( ) Swimming Pool
( ) Other Addition/Structure: _____

( ) Crawl Space Foundation
( ) Concrete Slab Foundation
(√) Basement with Plumbing
(X) Basement without Plumbing

**Non-Residential Site Development:**

Type of Business: _____
Square Footage of Building: _____
Maximum Number of Employee: _____
Maximum Number of Seats/Beds/Other: _____

PAID Iredell Co 3/30

**Water Supply:**

(√) New Well ( ) Existing Well ( ) Community Well ( ) City Water ( ) Other Public Water

Year existing system installed: _____

**Desired Septic System Type:** *(you may rank in order of preference)*
( ) No Preference ( ) Alternative (√) Conventional ( ) Innovative ( ) Modified Conventional ( ) Other: _____

**Please answer the following to the best of your ability:**

( ) Yes (√) No Does the site contain any jurisdictional wetlands?
( ) Yes (√) No Is any non-domestic sewage (i.e. industrial) to be generated?
( ) Yes (√) No Is the site subject to approval by any other public agency?

*I have read this application and certify that the information provided herein is true, complete, and correct. Authorized county and state officials are granted right of entry to conduct necessary inspections to determine compliance with applicable laws and rules. I understand that I am solely responsible for the proper identification and labeling of all property lines and corners and making the site accessible so that a complete site evaluation can be performed.*

**Signature:** Lea A. Beaver
Property owner or owner's legal representative signature (SIGNATURE REQUIRED)

3/30/15
DATE

# IREDELL COUNTY HEALTH DEPARTMENT


*ENVIRONMENTAL HEALTH DIVISION*

PAGE 2: *SITE PLAN WORKSHEET*

**SEE THE "SAMPLE SITE PLAN" BELOW. *INCOMPLETE SITE PLANS WILL BE RETURNED TO YOU FOR COMPLETION AND MAY RESULT IN A DELAY IN THE ISSUANCE OF YOUR SEPTIC SYSTEM PERMIT!!!***

**Place an (X) beside each item as you complete the site plan:**

( ) Property Line measurements are clearly identified
( ) All proposed structures are indicated
( ) Front and side setbacks from property line
( ) Preferred driveway location and well location
( ) Area you prefer your septic system to be placed
( ) North arrow, or other sufficient indicator of direction

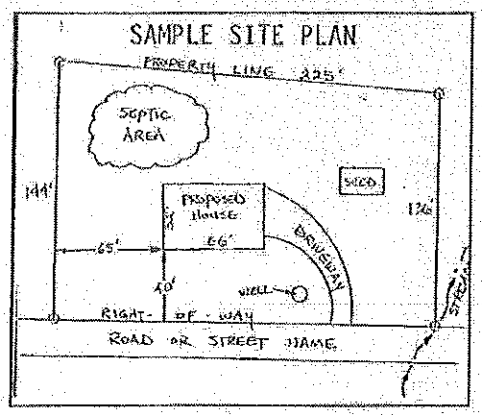



**Circle N/A on the following if appropriate:**

| | |
|---|---|
| Location of septic systems and wells within 100' of your property | N/A |
| Location of easements and rights of ways on your property | N/A |
| Location of any designated wetlands on the property | N/A |

## USE THIS SPACE TO DRAW YOUR SITE PLAN

*Show: proposed house or business footprint, wells, water lines, patios, pools and decks, and any other item that will occupy space on the site*

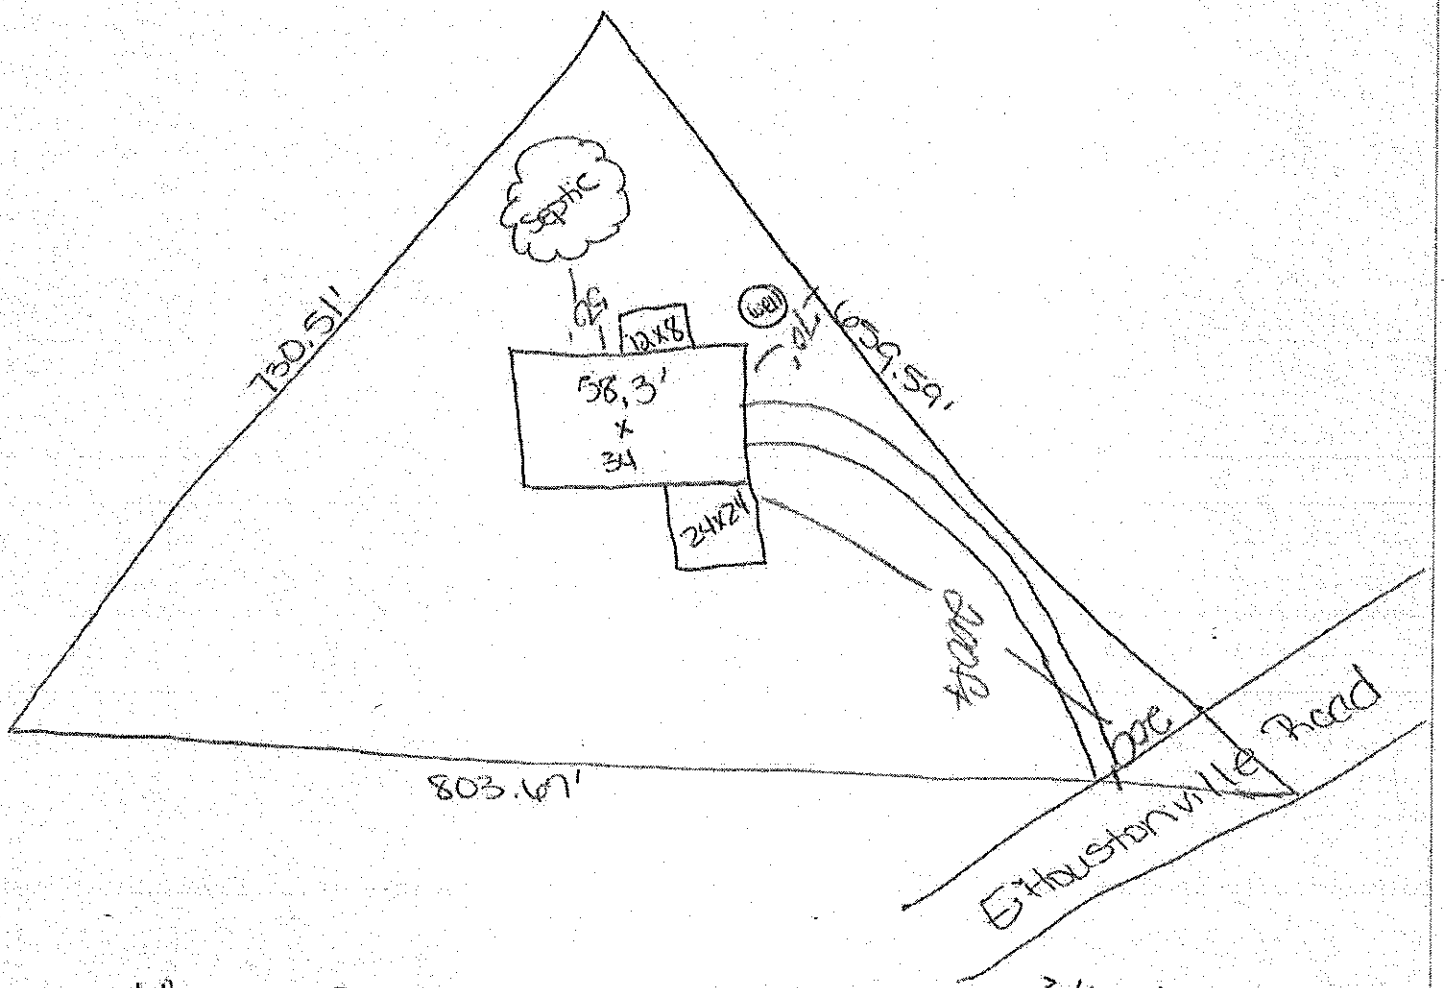


**Signature:** Yara C. Perez

Property owner or owner's legal representative signature (SIGNATURE REQUIRED)

3/30/15

DATE