
ATTACHMENT TO P.D.# 180301

TAX MAP # 489/4/1/831

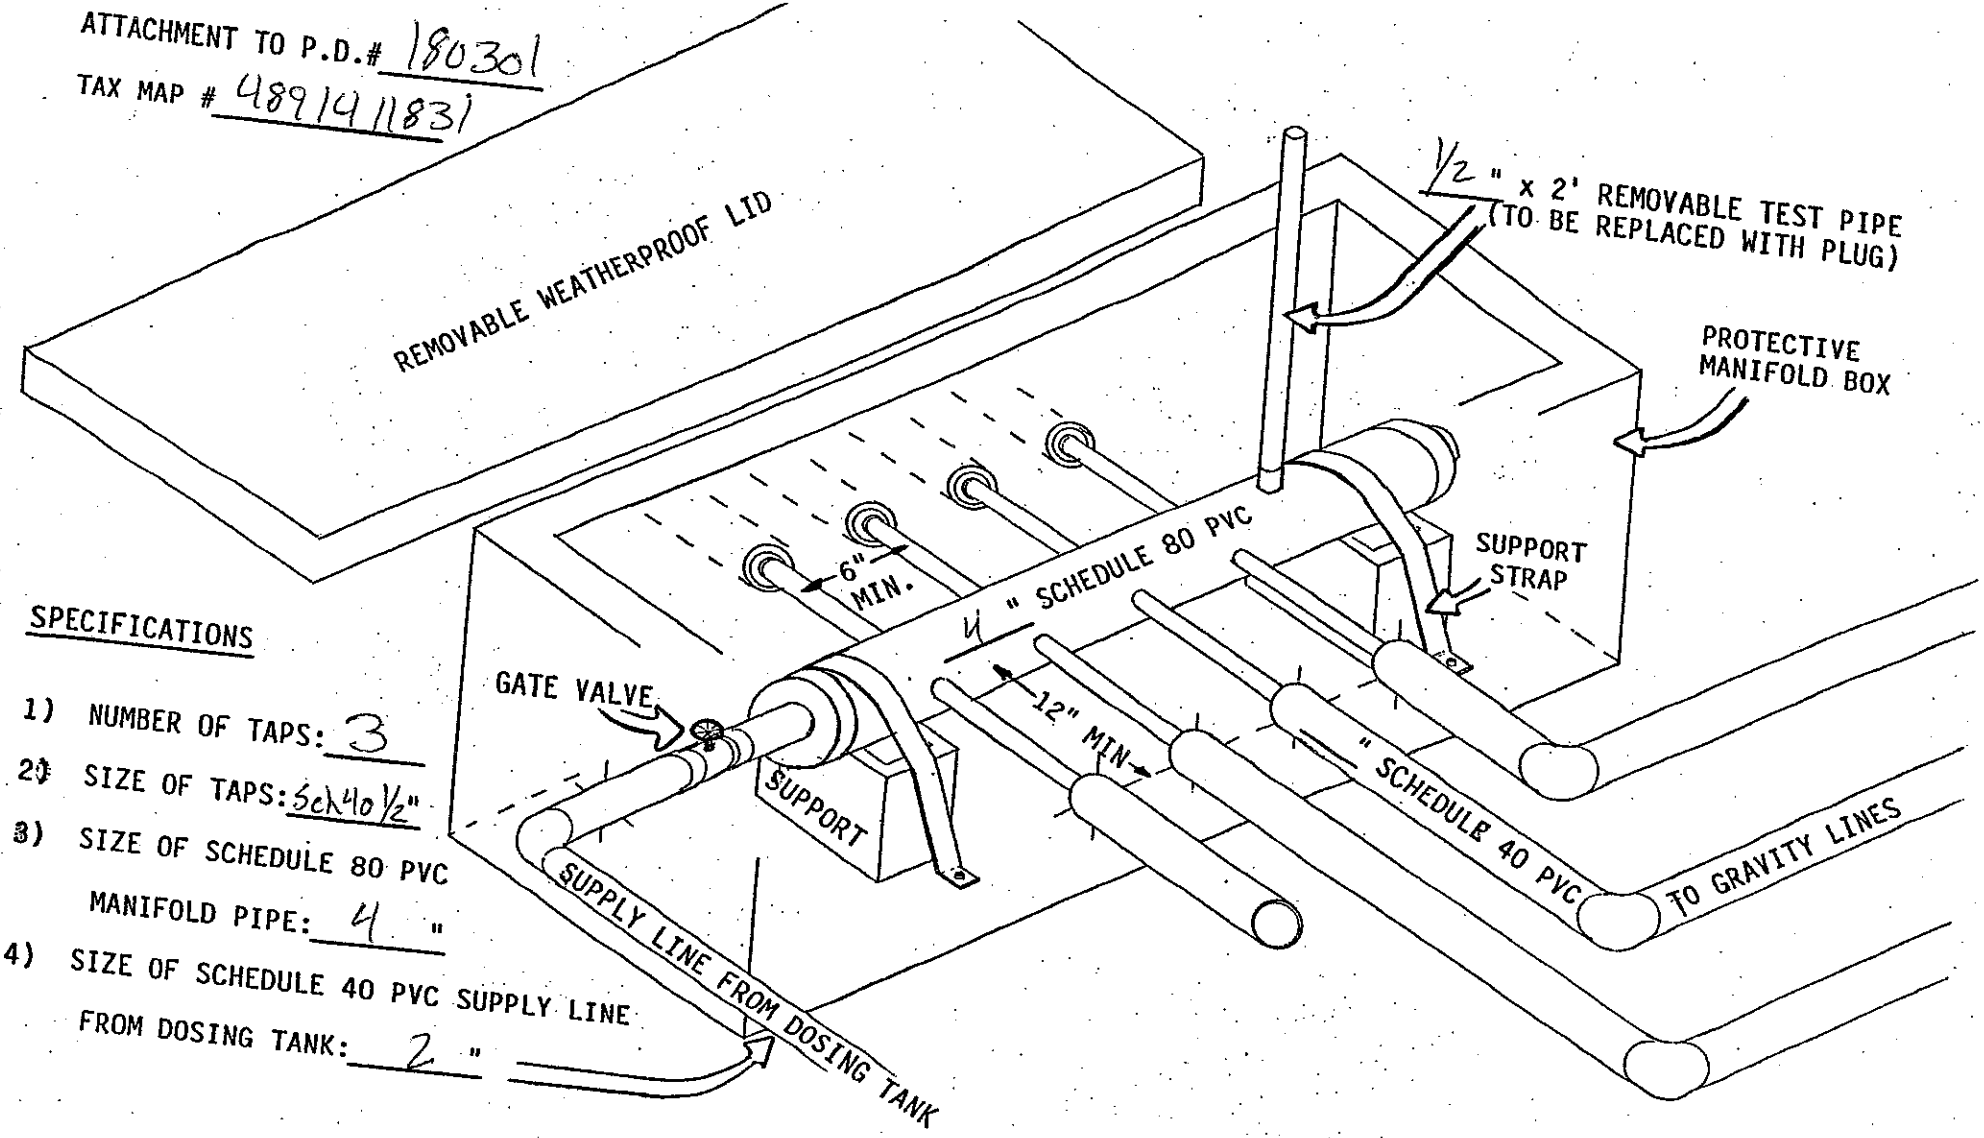

SPECIFICATIONS

1) NUMBER OF TAPS: 3
2) SIZE OF TAPS: Sch 40 1/2"
3) SIZE OF SCHEDULE 80 PVC MANIFOLD PIPE: 4 "
4) SIZE OF SCHEDULE 40 PVC SUPPLY LINE FROM DOSING TANK: 2 "