11789

IREDELL COUNTY HEALTH DEPARTMENT

(SEPTIC TANK) IMPROVEMENTS PERMIT AND CERTIFICATE OF COMPLETION

(Ground Absorption Sewage Disposal System - G. S. Chapter 130-Article 13C)

OWNER OR CONTRACTOR JOHN JOHNSON DATE 8/14/90 PERMIT NO. 17B-1-A-4

PHONE: Business 872 2415 Home

LOCATION US 21N, TR POWELL BRIDGE, TR HAMLET TO END, TL ROCK SPRINGS CH. RD. SITE ON (L) ~ 1/2 MI S. R. No.

SUBDIVISION NAME LOT NO. SECTION OR BLOCK NO.

House ( ) Mobile Home (✓) Business ( ) Other

No. Bedrooms 2 No. Bathrooms 2

Garbage Disposal Unit Yes ( ) No (✓)

Auto. Dishwasher Yes (✓) No ( )

Auto. Wash. Machine Yes (✓) No ( )

Site Suitable Yes (✓) No ( )

Lot Area 1.98 Ac.

Character & Porosity of Soil CLAYEY


Percolation Rate .4

Topography 2-6%

Depth to Water Table 54"

Rock or other impervious formations SCATTERED ROCK

Basement with Plumbing — Basement without Plumbing ✓ No Basement

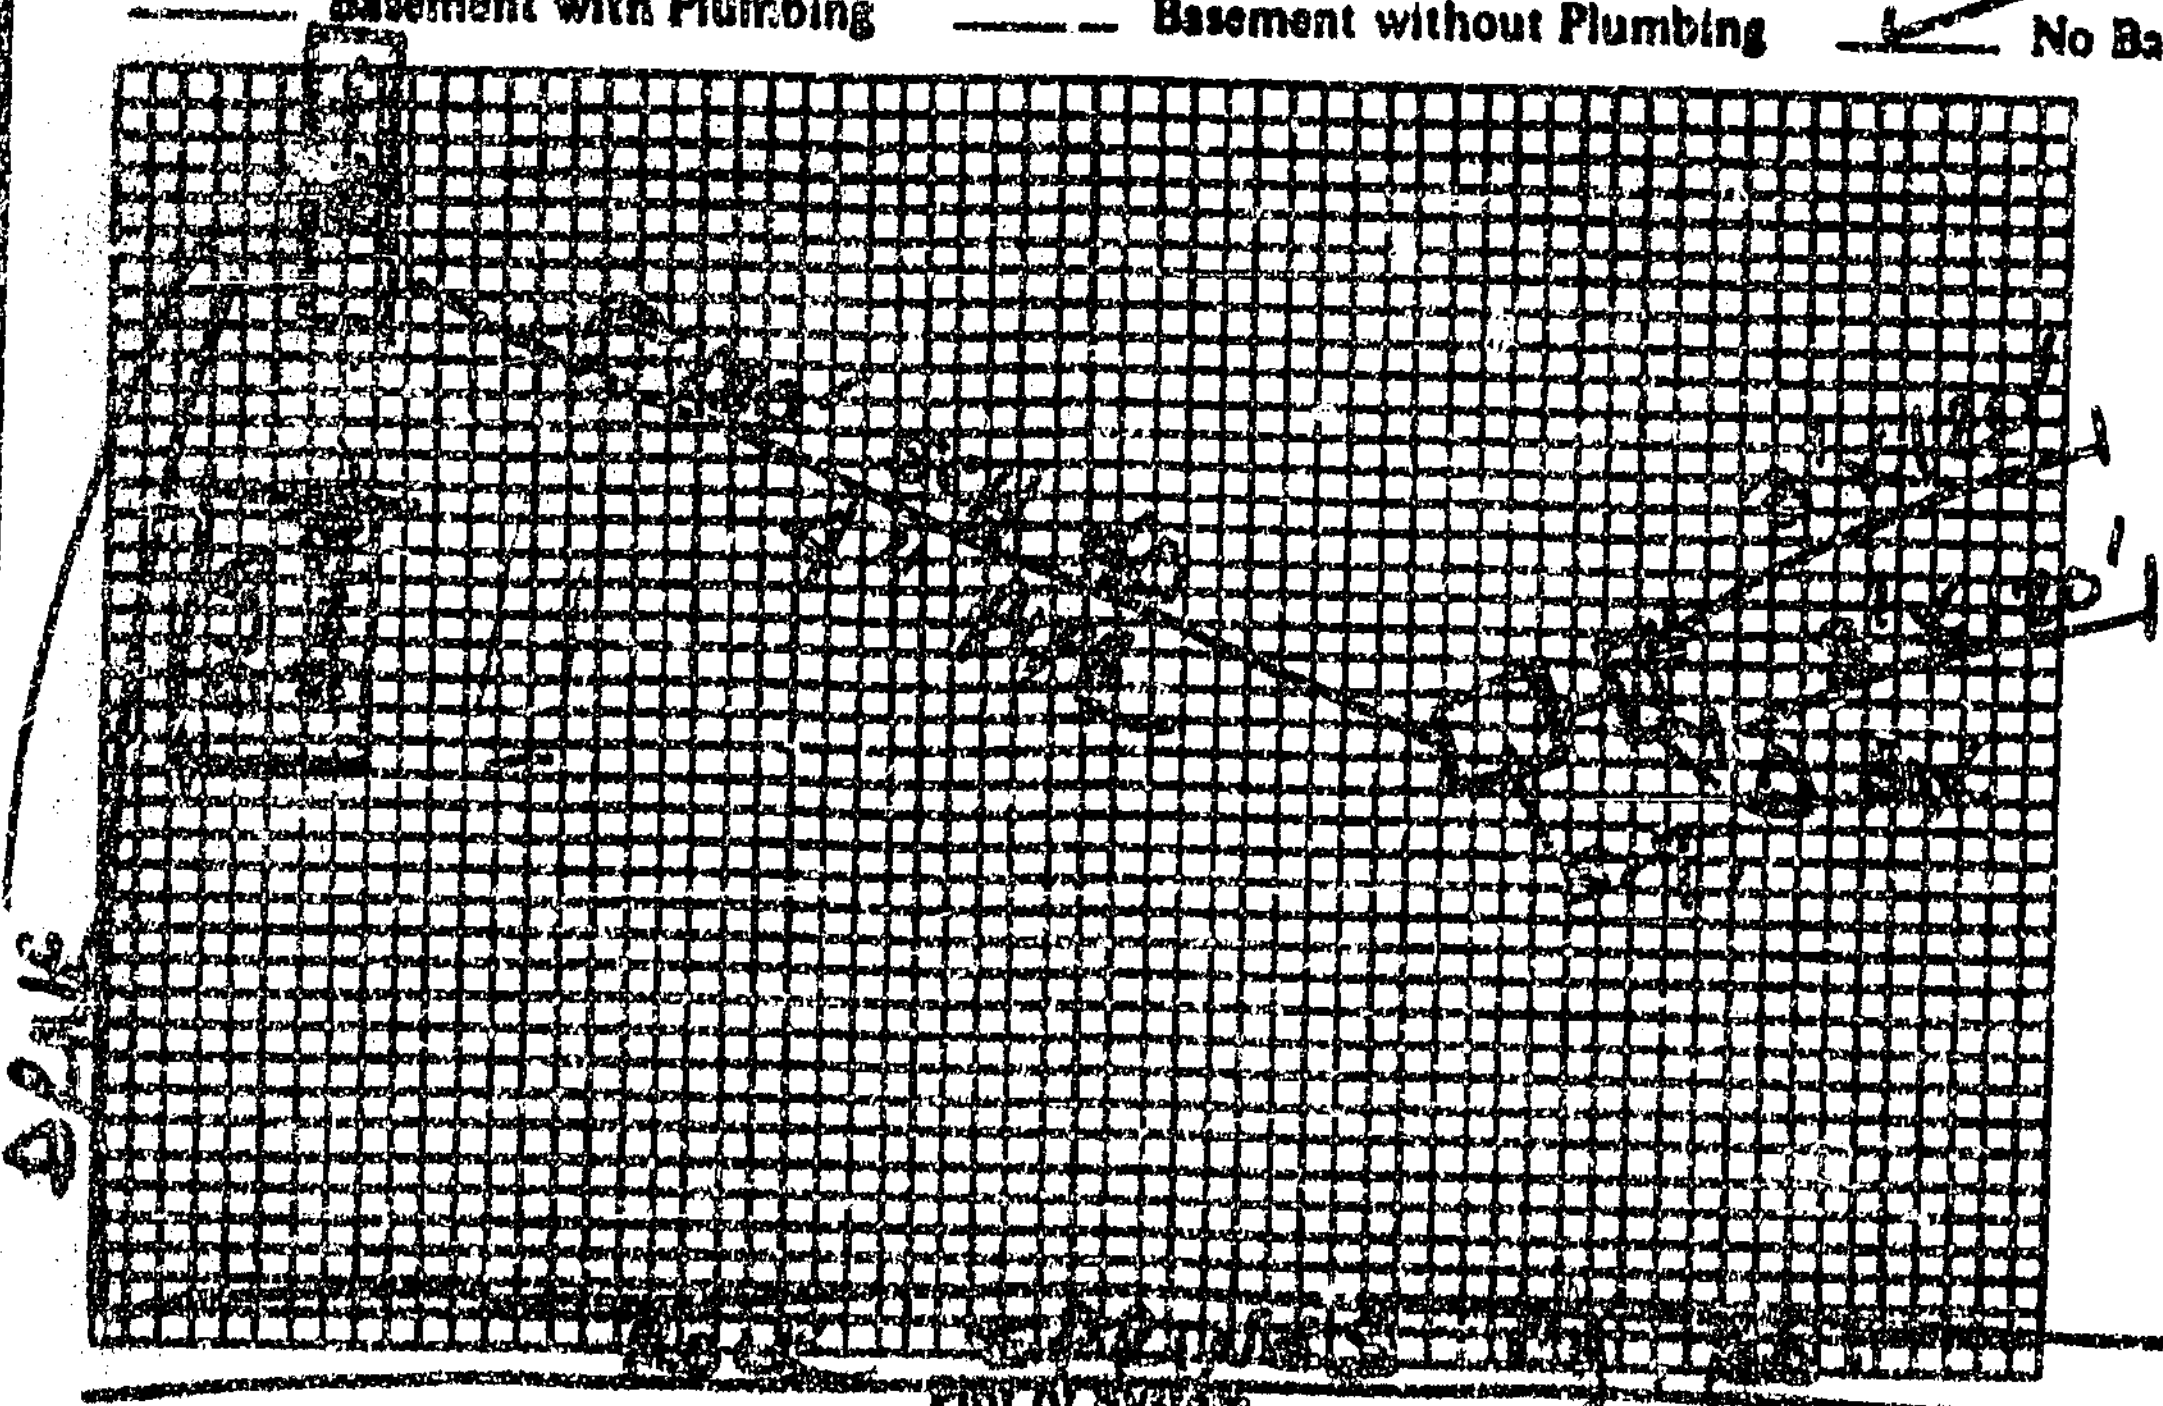

Plot of System

Size of Tank 1000 Gals.

Nitrification Field:

No. of Lines 2

Sq. Ft. 720 Linear Ft. 240

Depth of Stone in Lines 12"

Water Supply: Individual (✓)

Public ( )

Installed by RAY HUFFSTETLER

I understand and agree to install septic tank system as specified on this Improvements Permit.

Signed:

IMPROVEMENTS PERMIT BY ~~STEVE HEARICK~~ / KELLY SIKES

COMMENTS: CHANGE M.H. SITE

① USE CLEANOUTS EVERY 50' FROM M.H. TO TANK.

CERTIFICATE OF COMPLETION BY GLENN FOX, JR / STEVE HEARICK DATE 8/15/90

EXISTING SYSTEM CHECKED BY: DATE

CONSTRUCTION MUST COMPLY WITH ALL OTHER APPLICABLE STATE AND LOCAL REGULATIONS.

Permit is VOID if any unauthorized changes are made in installation of system and/or if any false information is supplied in making Improvements Permit.

CHANGE OF M.H. 8/27/90

Health Dept. Copy: White Inspection Dept. Copy: Yellow Sanitarian's Copy: Pink Owner's Copy: Gold