
Apr. 3. 2009 12:32PM

Acknowledgement Of Plans Submittal ONLY!

Date 5-29-09

Date 6/1/09

958-1732-A.0

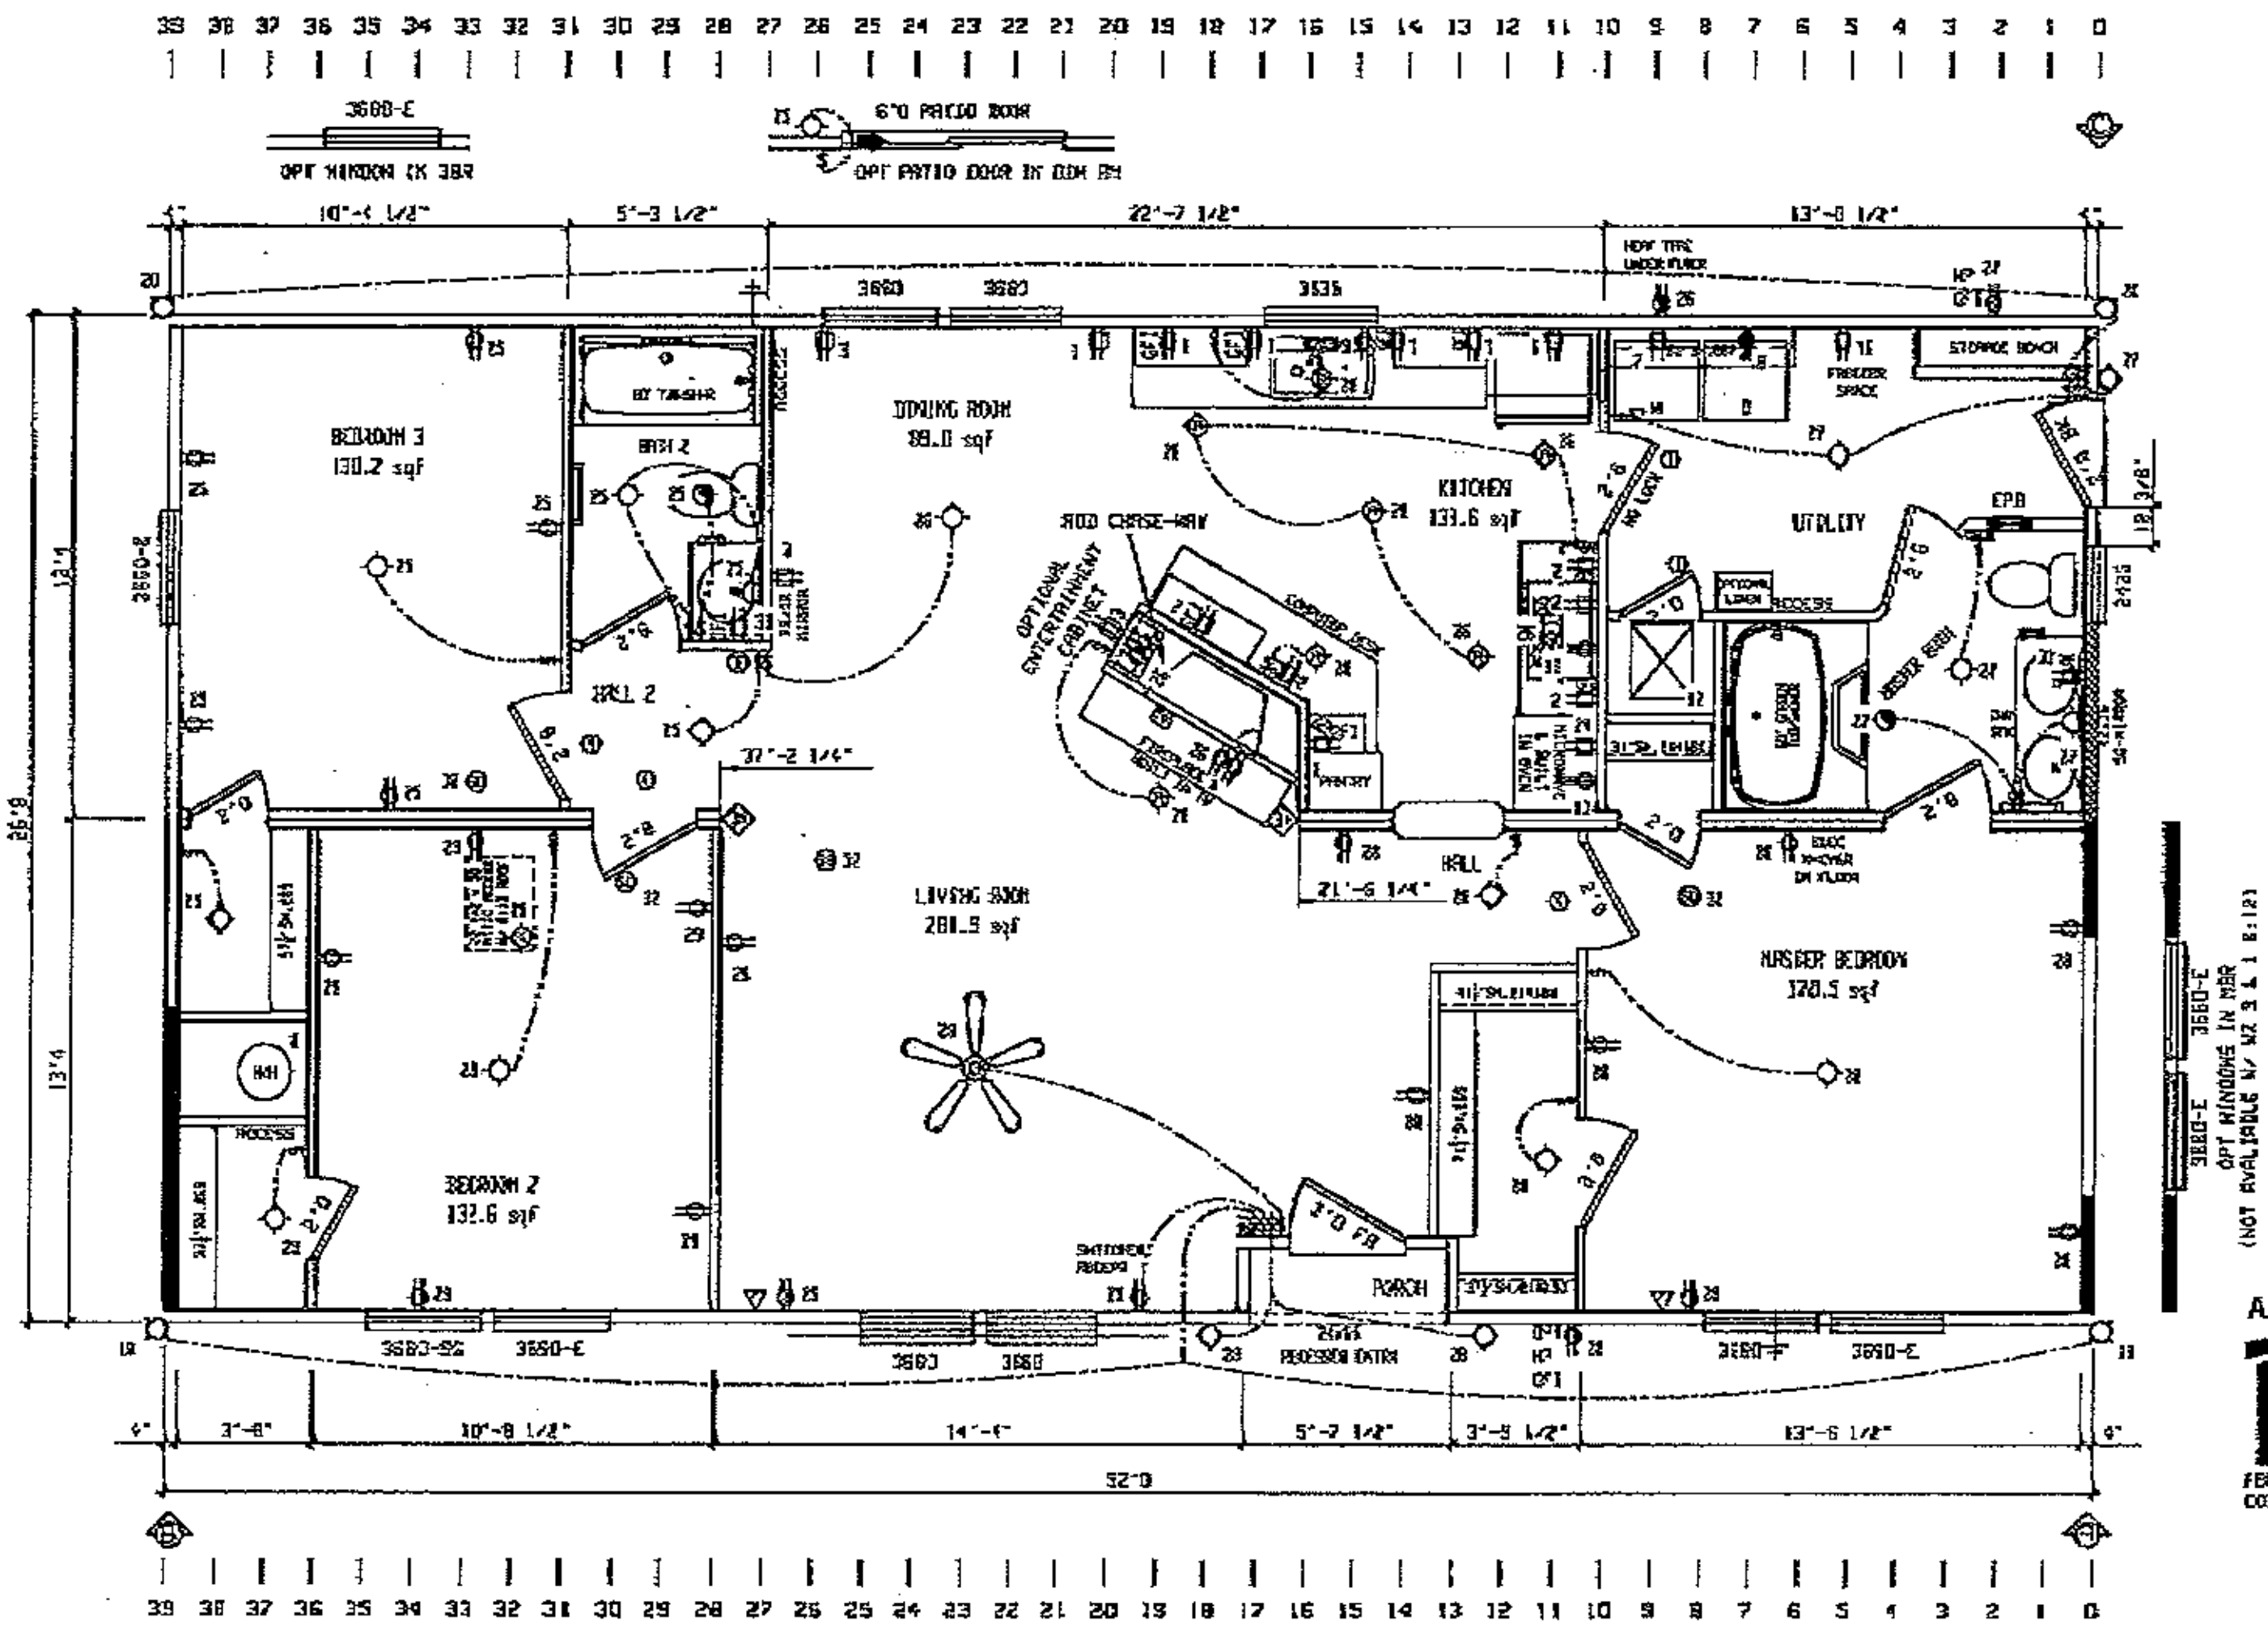


APPROVED BY NTA INC. Jun 10,2008

FEDERAL MANUFACTURED HOME CONSTRUCTION AND SAFETY STANDARDS

| [illegible] | | [illegible] | | [illegible] | | [illegible] | | [illegible] | | [illegible] | | [illegible] | | [illegible] | |
|---|---|---|---|---|---|---|---|---|---|---|---|---|---|---|---|
| SHEARWALL | DESIGN PLF | SHEAR AREA | STUDS | SHEARWALL | DESIGN PLF | SHEAR AREA | STUDS | SHEARWALL | DESIGN PLF | SHEAR AREA | STUDS | SHEARWALL | DESIGN PLF | SHEAR AREA | STUDS |
| A | 420 PLF | 71" | 4 | A | 420 PLF | 74" | 4 | A | 420 PLF | 112" | 2 | A | 420 PLF | 112" | 3 |
| B | 247 PLF | 55" | 2 | B | 420 PLF | 116" | 3 | B | 420 PLF | 170" | 3 | B | 420 PLF | 170" | 3 |
| | | | | C | 420 PLF | 55" | 6 | C | 420 PLF | 48" | 6 | C | 420 PLF | 34" | 5 |

| [illegible] | | | | | | | | | | | | DESIGN LOAD |
|---|---|---|---|---|---|---|---|---|---|---|---|---|
| SHEARWALL | DESIGN PLF | SHEAR AREA | STUDS | SHEARWALL | DESIGN PLF | SHEAR AREA | STUDS | SHEARWALL | DESIGN PLF | SHEAR AREA | STUDS | HOLD-DOWN |
| A | | | | A | | | | A | | | | 2-20 |
| B | | | | B | | | | B | | | | 2-20 |
| C | | | | C | | | | C | | | | 3-20 |
| D | | | | D | | | | D | | | | |
| E | | | | E | | | | E | | | | |
| F | | | | F | | | | F | | | | |
| G | | | | G | | | | G | | | | |

RETURN AIR REQUIREMENTS
(1) 20"x16" GRILL REQUIRED
(2) 4"x10" GRILL W/ 2 1/2" DOOR UNDERCUT
(3) DOOR MUST BE UNDERCUT 2 1/2" MIN.
(4) 4"x24" OR 6"x14" GRILL REQUIRED

◇ INDICATES REQUIRED NUMBER OF STUDS IN COLUMN
◇ THE ! SPECIFIES THAT THERE CAN BE NO HOLES IN STUDS IN COLUMNS

BRAND: OAKWOOD
SERIES: CL28

CMH

| REVISIONS | BY | DATE |
|---|---|---|
| | | |
| | | |
| | | |
| | | |
| | | |

GENERAL NOTES
CEILING HEIGHT = 8'.00
REFER TO WAPRA PAGE MMP-2.0 FOR AREA LIGHT & VENT
REFER TO WAPRA PAGE EL-1.0 FOR ELEC. SYMBOL & BRANCH CIRCUIT NUMBER
FLOOR FRAMING SPACING = 16
TOTAL WINDOW SQFT = 130.62 STD (VARIES W/ OPTIONS)

DRAWING TITLE: MASTER PLAN

MODEL NAME:
SQ. FT.: 1386
PLANT: 958
DESCRIPTION: 28X52 3BR-2BA
MODEL NO.: 1732-A
DRAWN BY: BEB
ORIG. DATE: 05/29/2008
DATE PRINTED: 06/10/2008
SHEET NO.: 1-1

No. 6200 P. 1

MARTINEZ