
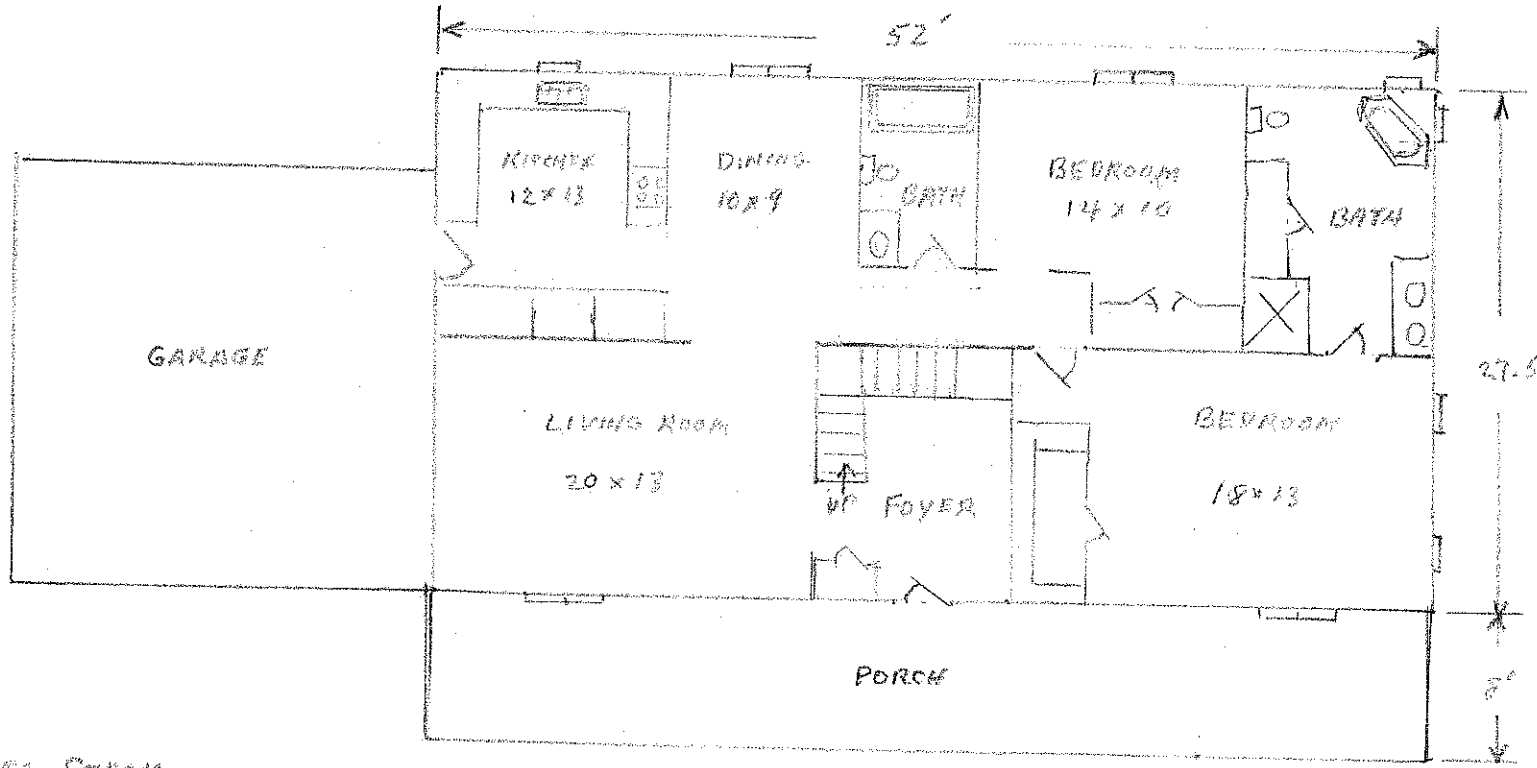



JAMES STACK
2104 SANDY SPRING RD

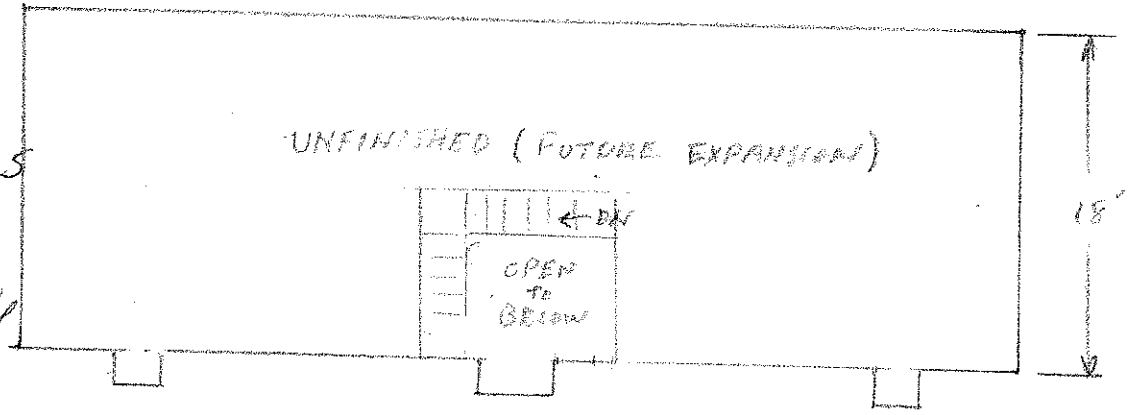


Acknowledgement of Plans
Kerry Cox 11-13-06
Juanita Stack 11-13-06